Clay County, Missouri
Land Survey Document

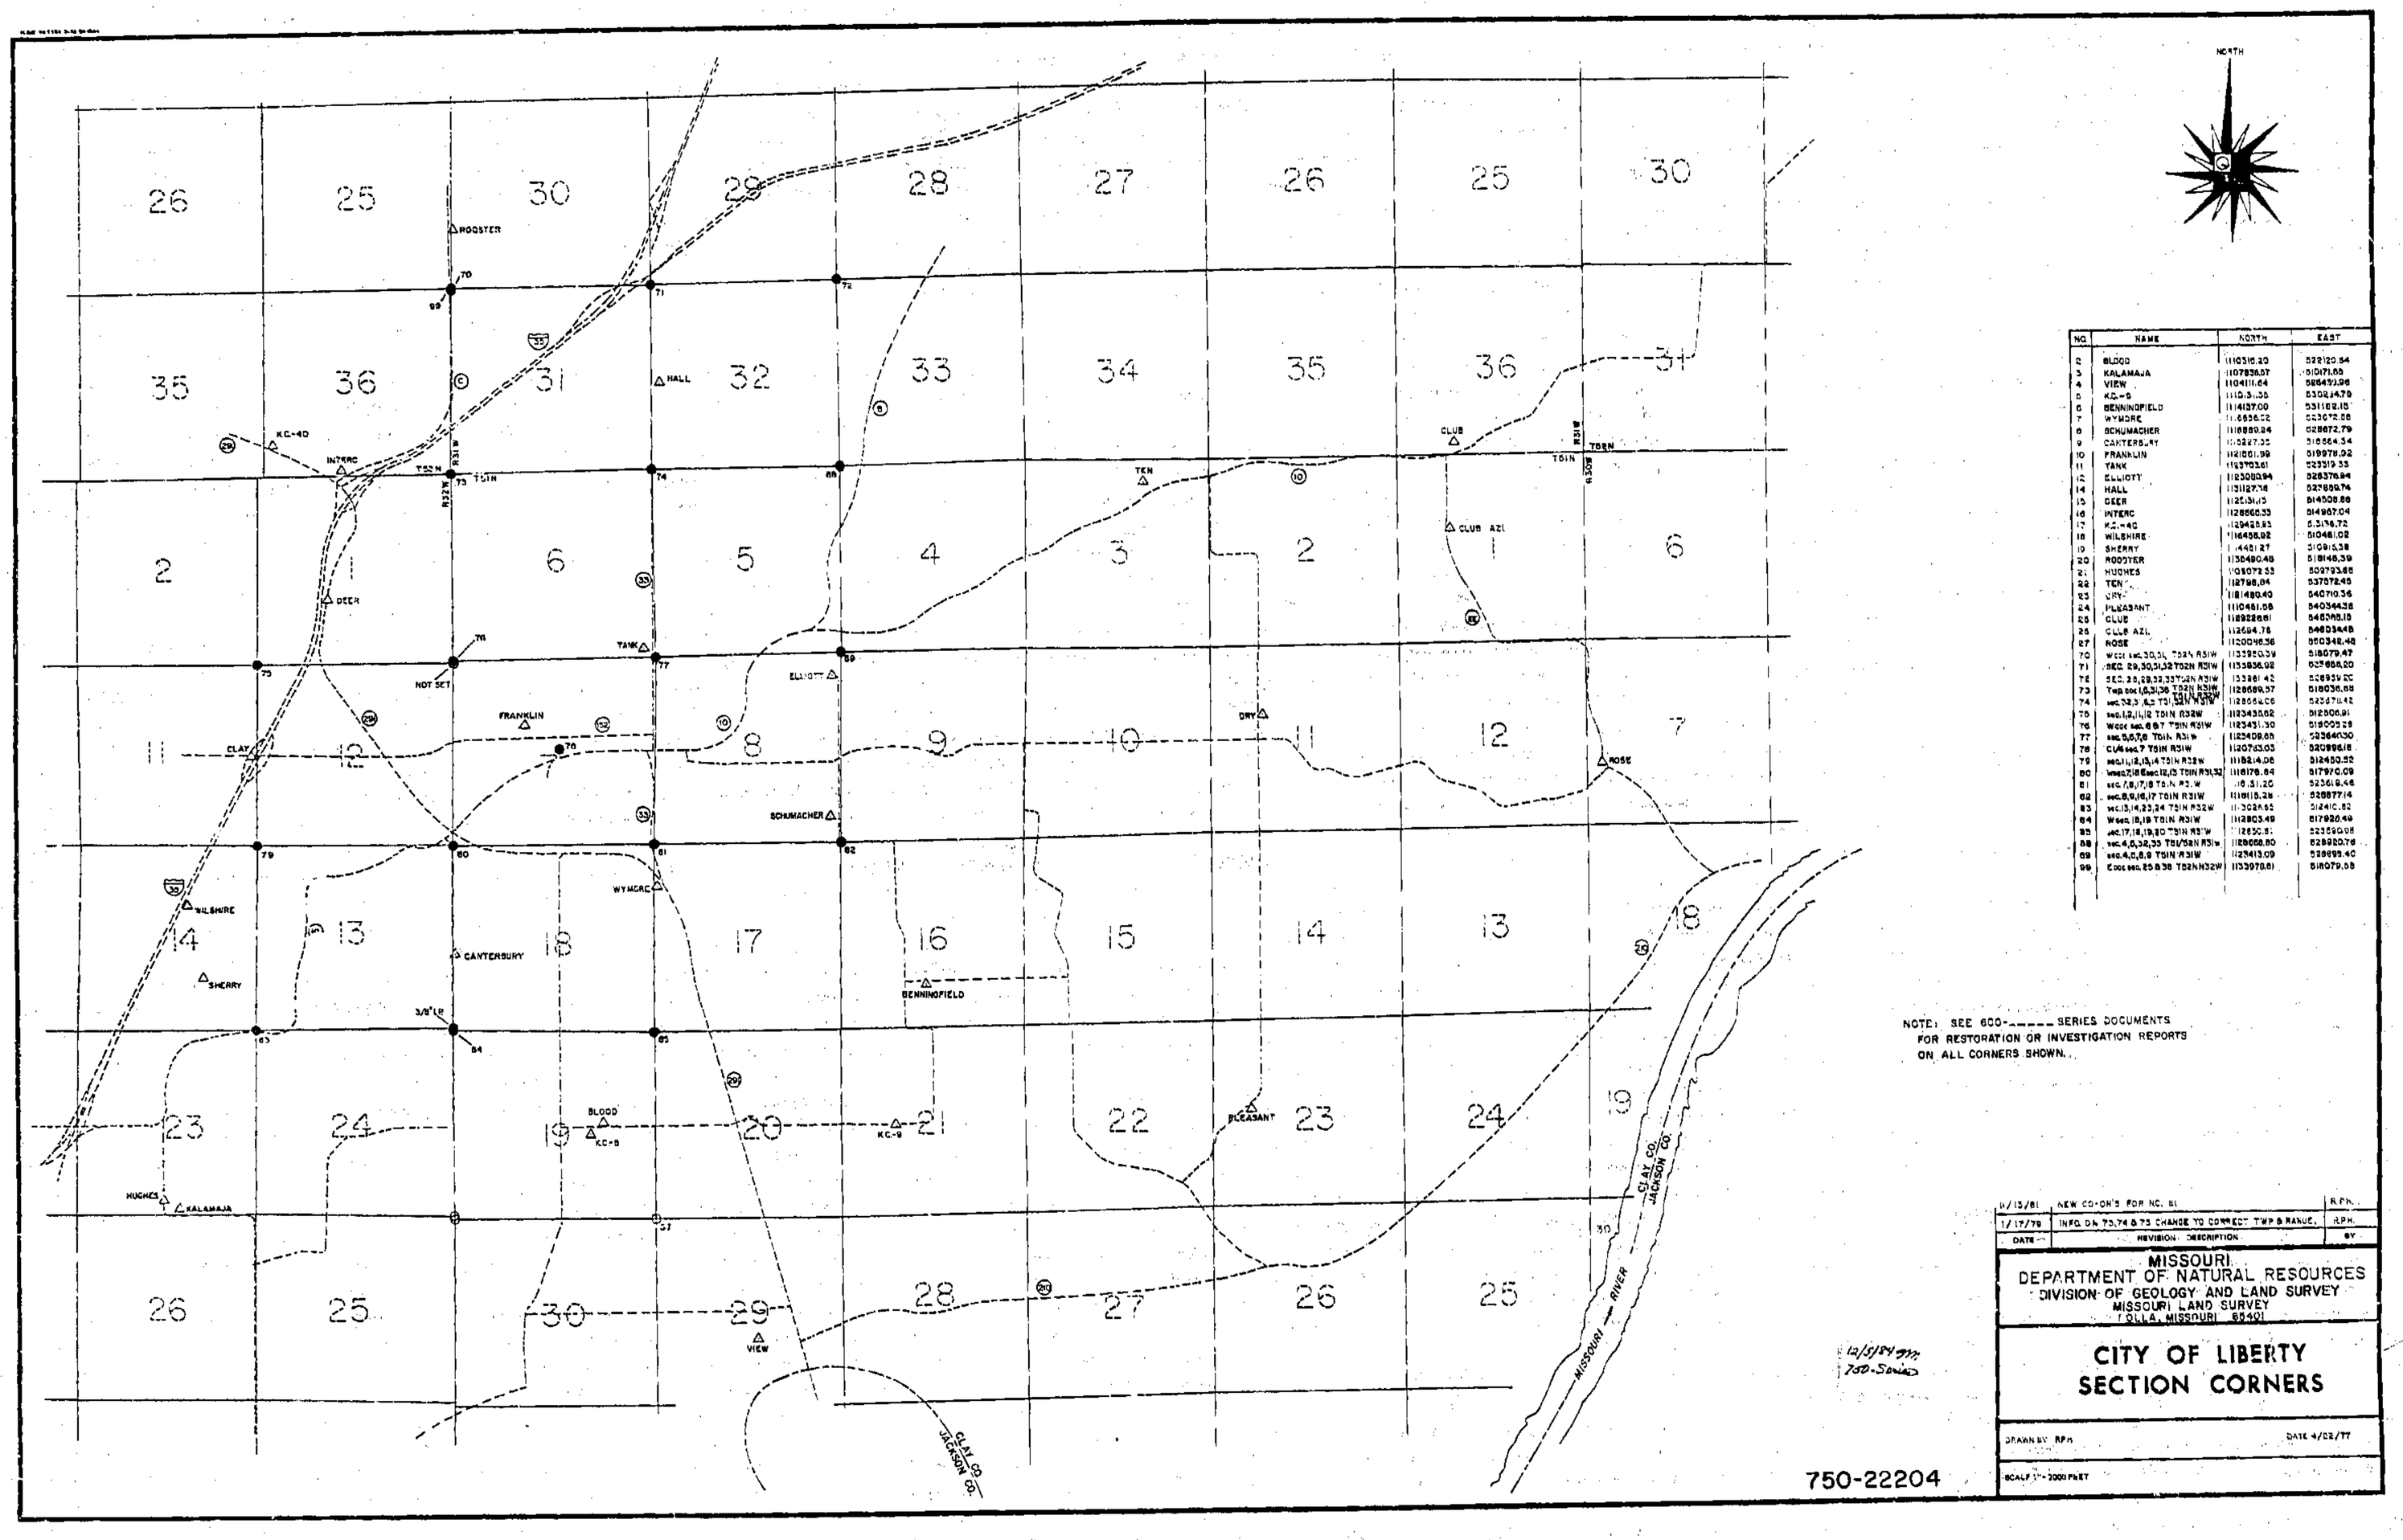

NO.	NAME	NORTH	EAST
2	BLOOD	110515.20	522120.54
3	KALAMAJA	110783.57	510171.63
4	VIEW	110411.64	526472.96
5	KC-9	110.5..35	530,246.79
6	BENNINGFIELD	114137.00	531128.15
7	WYMORE	11.655.22	523672.58
8	SCHUMACHER	118880.24	528872.79
9	CANTERBURY	11.5247.35	518564.54
10	FRANKLIN	112101.99	519978.92
11	TANK	115770.61	523319.33
12	ELLIOTT	112309.94	526376.84
14	HALL	113127.16	527659.74
15	DEER	125.3..5	514508.69
16	INTERC	128866.33	514907.04
17	KC-4D	129425.93	5.3176.72
18	WILSHIRE	116458.92	510481.02
19	SHERRY	1.4481.37	510.5.38
20	ROOSTER	130490.48	518146.39
21	HUGHES	109072.53	509793.86
22	TEN	127798.04	537572.49
23	DRY	118480.40	540710.56
24	PLEASANT	110481.58	540364.28
25	CLUB	118922.81	546208.10
26	CLUB AZI	112594.78	546034.48
27	ROSE	120098.56	550348.48
70	West sec.30,31, T52N R31W	133920.39	518079.47
71	SEC. 29,30,31,32 T52N R31W	133836.92	523868.20
72	SEC. 25,28,32,33 T52N R31W	133381.42	528939.20
73	Twp.cor.1,2,35,36 T52N R31W	128689.37	518035.88
74	sec.32,3,4,33 T51,52N R31W	128564.06	523671.42
75	sec.1,2,11,12 T51N R32W	118343.02	512906.91
76	West sec.6 & 7 T51N R31W	118341.30	518003.28
77	sec.5,6,7,8 T51N R31W	118409.85	523864.30
78	CLUB sec.7 T51N R31W	112073.03	520996.18
79	sec.1,11,12,13,14 T51N R32W	111821.06	512450.52
80	West 2/18 & sec.12,13 T51N R31,32	111878.84	517970.09
81	sec.7,8,17,18 T51N R31W	1.8131.20	523618.48
82	sec.8,9,16,17 T51N R31W	111811.38	528877.14
83	sec.13,14,23,24 T51N R32W	11.3028.95	512410.82
84	West 18,19 T51N R31W	111803.49	517930.49
85	sec.17,18,19,20 T51N R31W	1.8530.81	523590.08
88	sec.4,5,32,33 T51/52N R31W	128608.80	528920.76
89	sec.4,5,8,9 T51N R31W	123413.09	528899.40
99	E cor sec.25 & 36 T52N R32W	113397.81	518079.58

NOTE: SEE 600-------SERIES DOCUMENTS FOR RESTORATION OR INVESTIGATION REPORTS ON ALL CORNERS SHOWN.

DATE	REVISION DESCRIPTION	BY
11/13/81	NEW CO-ORD'S FOR NO. 81	R.P.H.
1/17/79	INFO. ON 70,74 & 75 CHANGE TO CORRECT TWP & RANGE.	R.P.H.

MISSOURI
DEPARTMENT OF NATURAL RESOURCES
DIVISION OF GEOLOGY AND LAND SURVEY
MISSOURI LAND SURVEY
ROLLA, MISSOURI 65401

CITY OF LIBERTY SECTION CORNERS

DRAWN BY: RPH — DATE 4/02/77

SCALE 1"=2000 FEET

750-22204

12/5/84 ???
750-Series

http://www.ClayCoGov.com