Clay County, Missouri
Land Survey Document

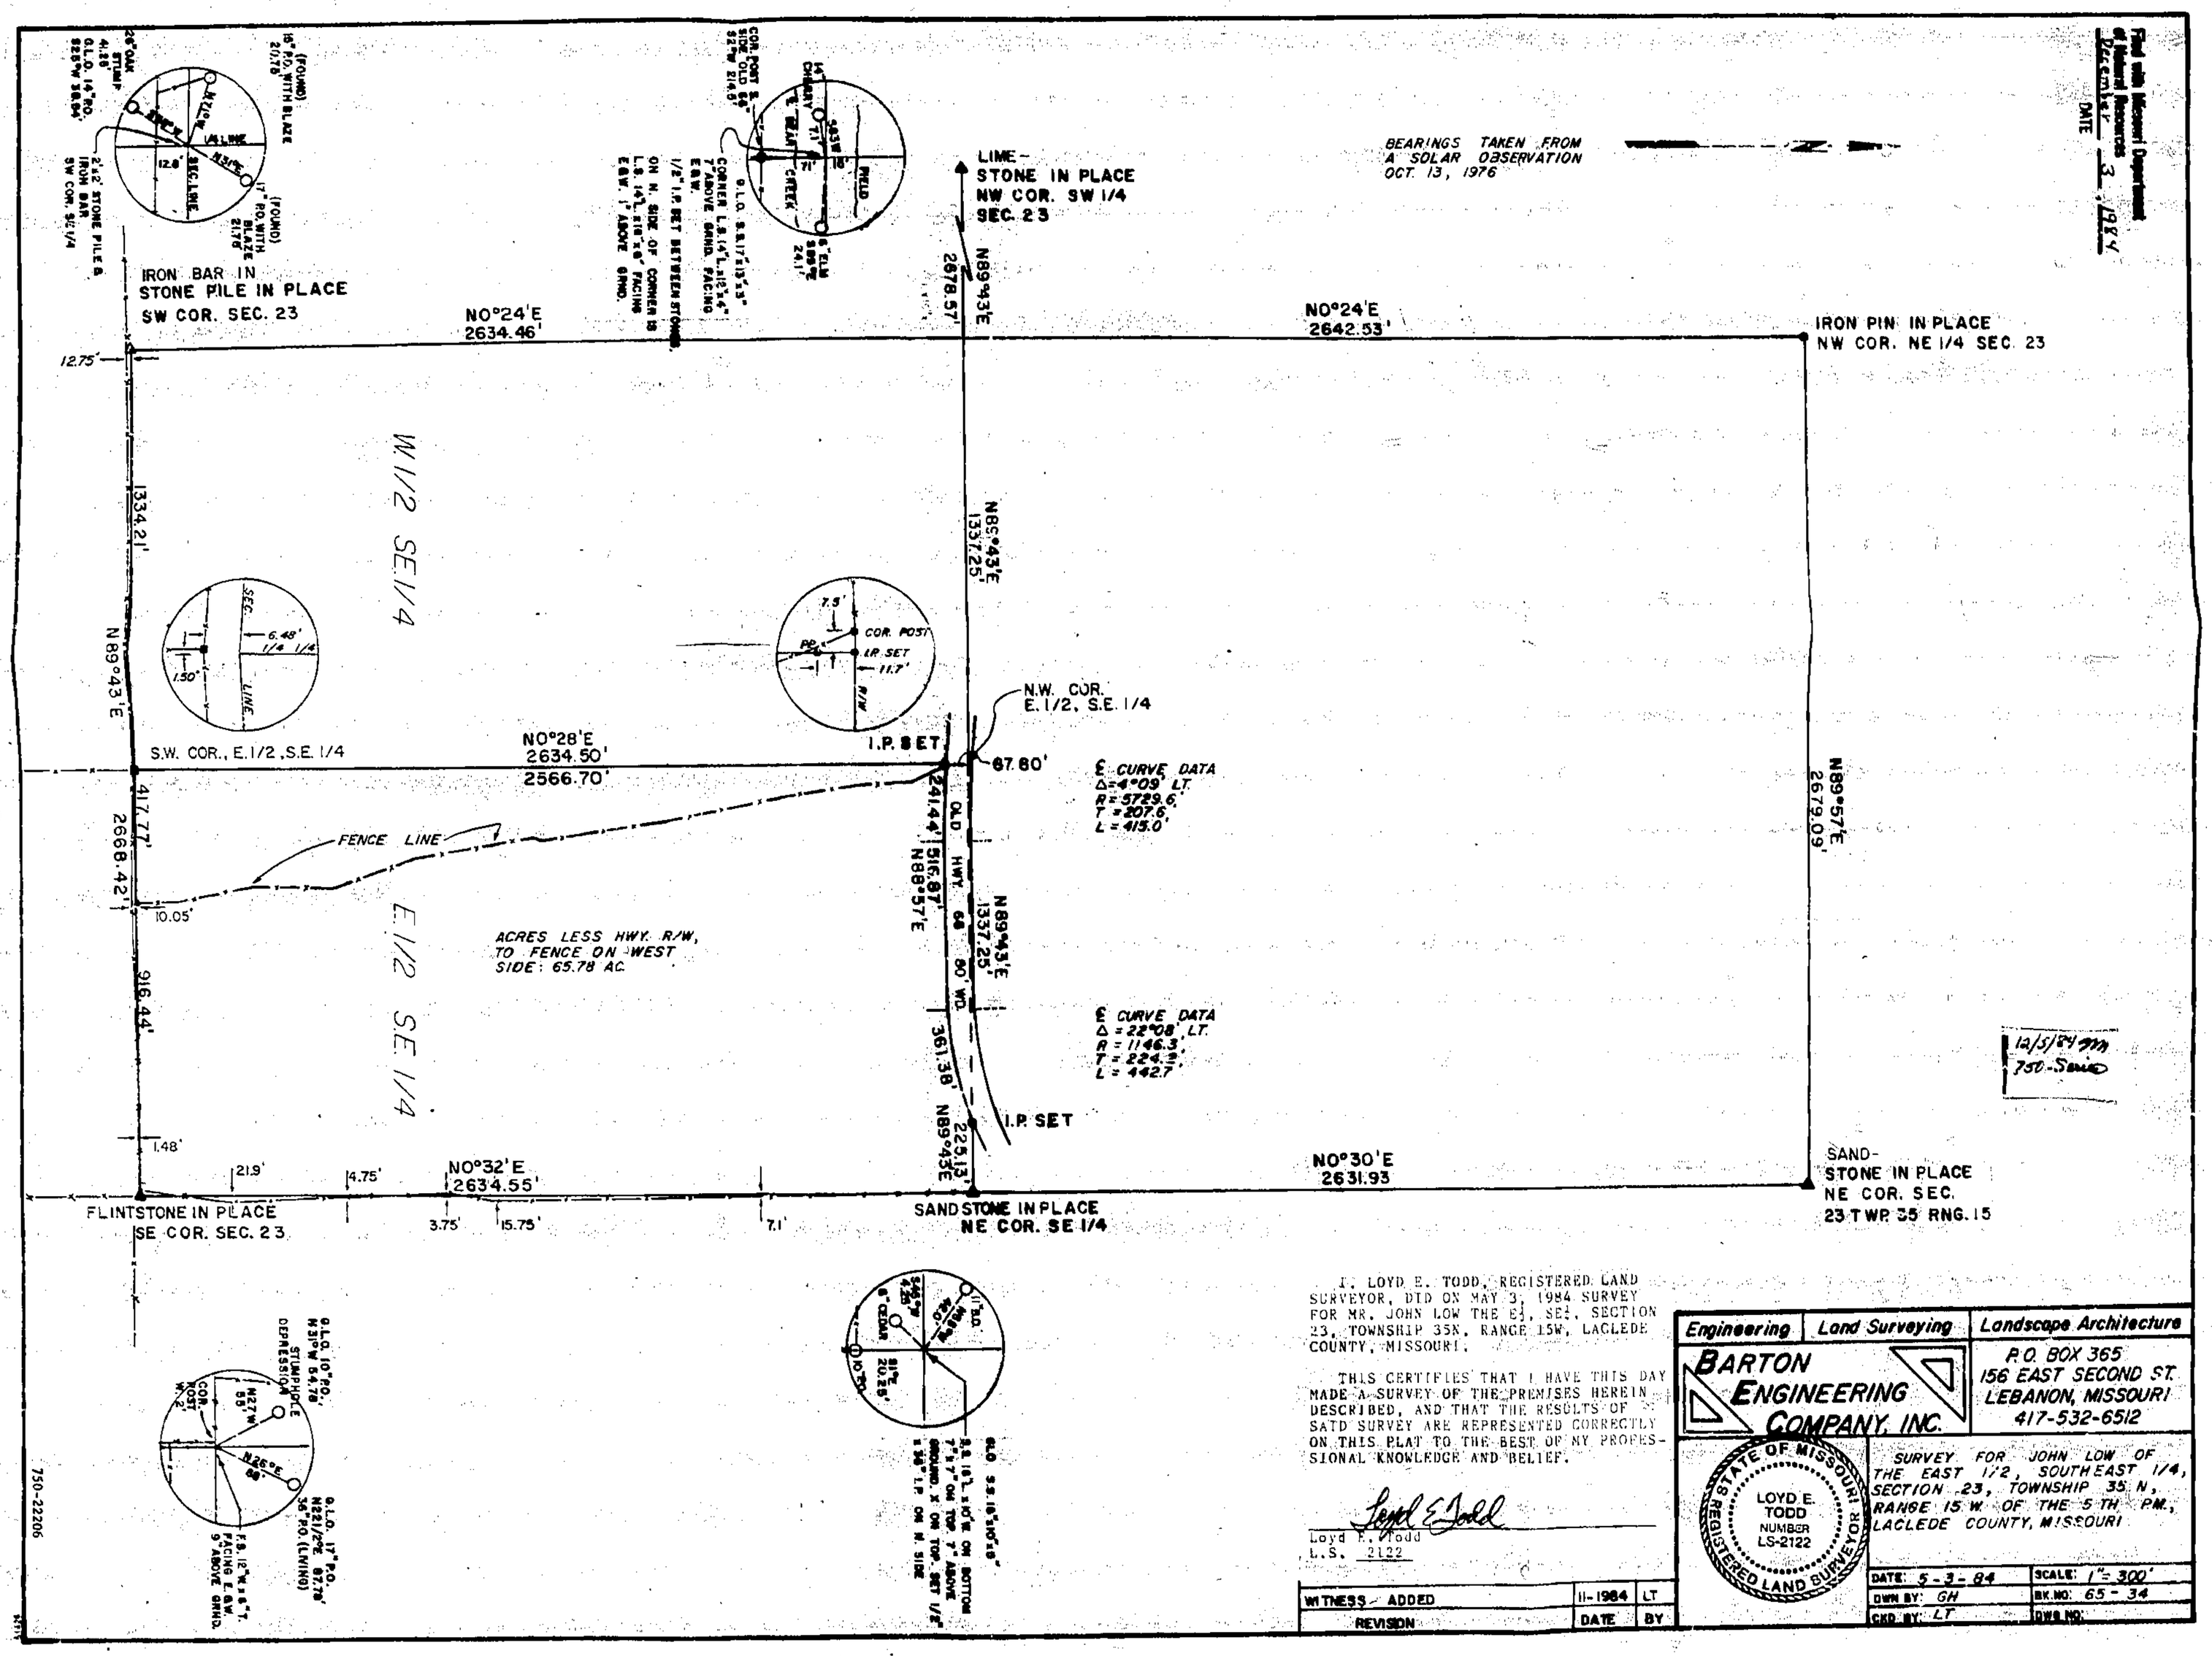

I, LOYD E. TODD, REGISTERED LAND SURVEYOR, DID ON MAY 3, 1984 SURVEY FOR MR. JOHN LOW THE E½, SE¼, SECTION 23, TOWNSHIP 35N, RANGE 15W, LACLEDE COUNTY, MISSOURI.

THIS CERTIFIES THAT I HAVE THIS DAY MADE A SURVEY OF THE PREMISES HEREIN DESCRIBED, AND THAT THE RESULTS OF SAID SURVEY ARE REPRESENTED CORRECTLY ON THIS PLAT TO THE BEST OF MY PROFESSIONAL KNOWLEDGE AND BELIEF.

Loyd E. Todd
Loyd E. Todd
L.S. 2122

WITNESS - ADDED	11-1984	LT
REVISION	DATE	BY

Engineering | Land Surveying | Landscape Architecture

BARTON ENGINEERING COMPANY, INC.
P.O. BOX 365
156 EAST SECOND ST.
LEBANON, MISSOURI
417-532-6512

STATE OF MISSOURI — LOYD E. TODD — NUMBER LS-2122 — REGISTERED LAND SURVEYOR

SURVEY FOR JOHN LOW OF THE EAST 1/2, SOUTHEAST 1/4, SECTION 23, TOWNSHIP 35 N, RANGE 15 W. OF THE 5 TH P.M., LACLEDE COUNTY, MISSOURI

DATE: 5-3-84	SCALE: 1"=300'
DWN BY: GH	BK.NO: 65-34
CKD BY: LT	DWG NO:

http://www.ClayCoGov.com