Clay County, Missouri
Land Survey Document

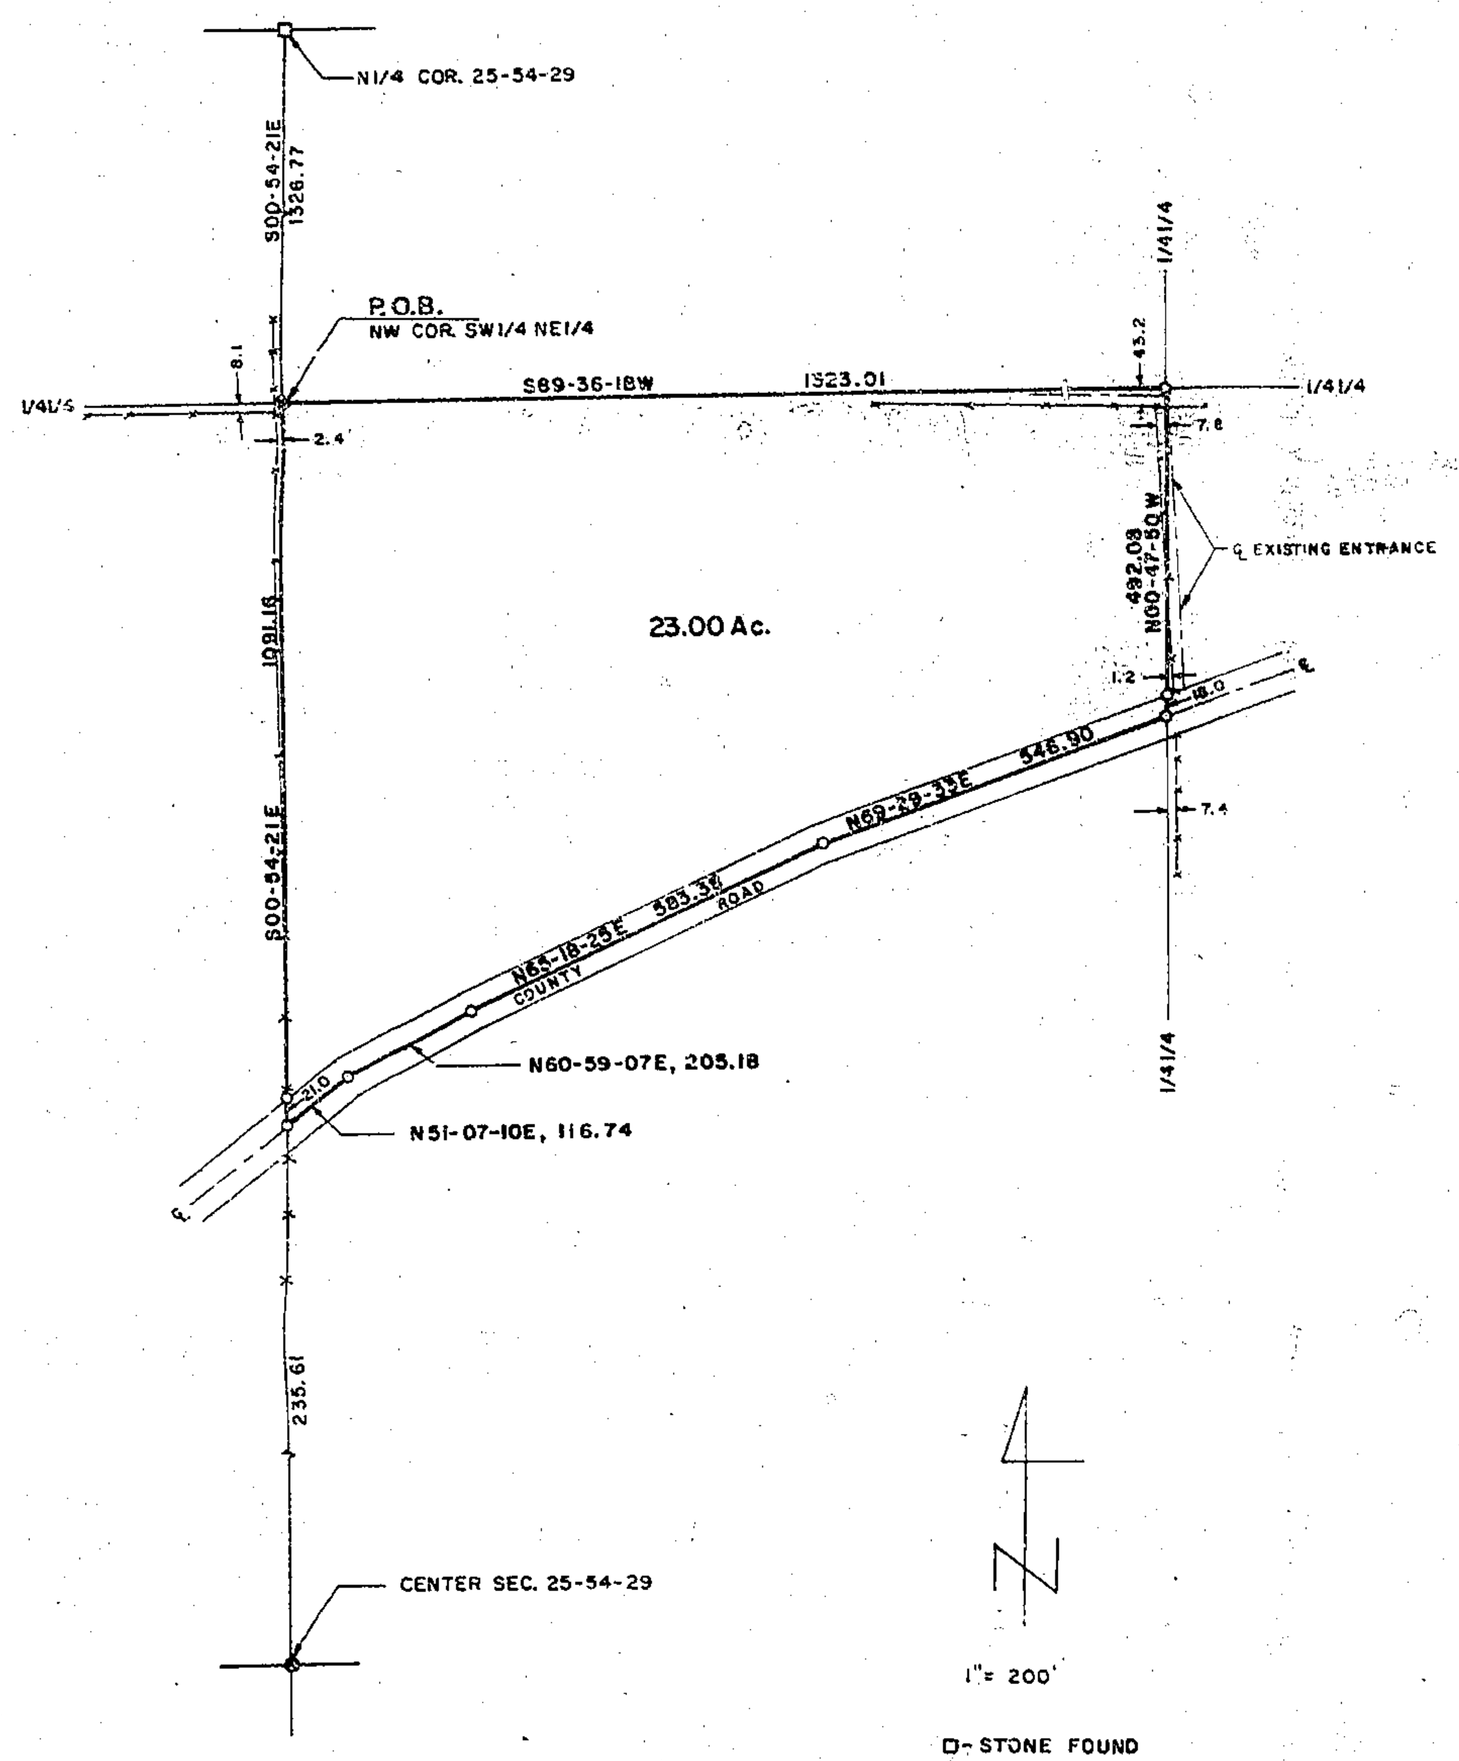

DESCRIPTION

That portion of the SW¼ of the NE¼ of Section 25, T54N, R29W of the 5th p.M., RayCounty, Missouri described as follows: Beginning at the NW corner of said SW¼NE¼, said point being S00-54-21E, 1326.77 feet from the N¼ corner of said Section 25; thence S00-54-21E, 1091.16 feet along the West line of said SW¼NE¼ to the centerline of a county road; thence along said centerline the following course; N51-07-10E, 116.74 feet; N60-59-07E, 205.18 feet; N65-18-25E, 583.38 feet; N69-29-33E, 546.90 feet to the East line of said SW¼NE¼; thence N00-47-50W; 492.08 feet along said East line to the NE corner of said SW¼NE¼; thence S89-36-18W; 1323.01 feet along the North line of said SW¼NE¼ to the point of beginning. Said portion contains 23.00 acres.

5/1/86 JM
750-Sierra

STATE OF MISSOURI
DAVID J. MONROE
NUMBER
LS-1423
REGISTERED LAND SURVEYOR

SURVEYOR'S CERTIFICATION

I hereby certify that this plan, plat, map, survey or report was prepared by me or under my direct personal supervision and that I am a duly registered Land Surveyor under the laws of the State of MISSOURI.

Date: 10-4-1985 Signed: David J. Monroe
David J. Monroe M.D. REG. NO. 1423

M & M LAND SURVEYING SERVICE, INC.
RAY COUNTY COURTHOUSE
P.O. BOX 63, RICHMOND, MO 64085
OFFICE 816 / 776-6343 HOME 816 / 380-4176

SURVEY FOR:	DELMAR BELLIS EXCELSIOR SPRINGS, MO.			
10-4-1985	88-30	1"= 200'	DM	85-604

Filed with Missouri Department of Natural Resources
April 29 1986

750-23294

LANE BLUEPRINT CO. 221-3500

http://www.ClayCoGov.com