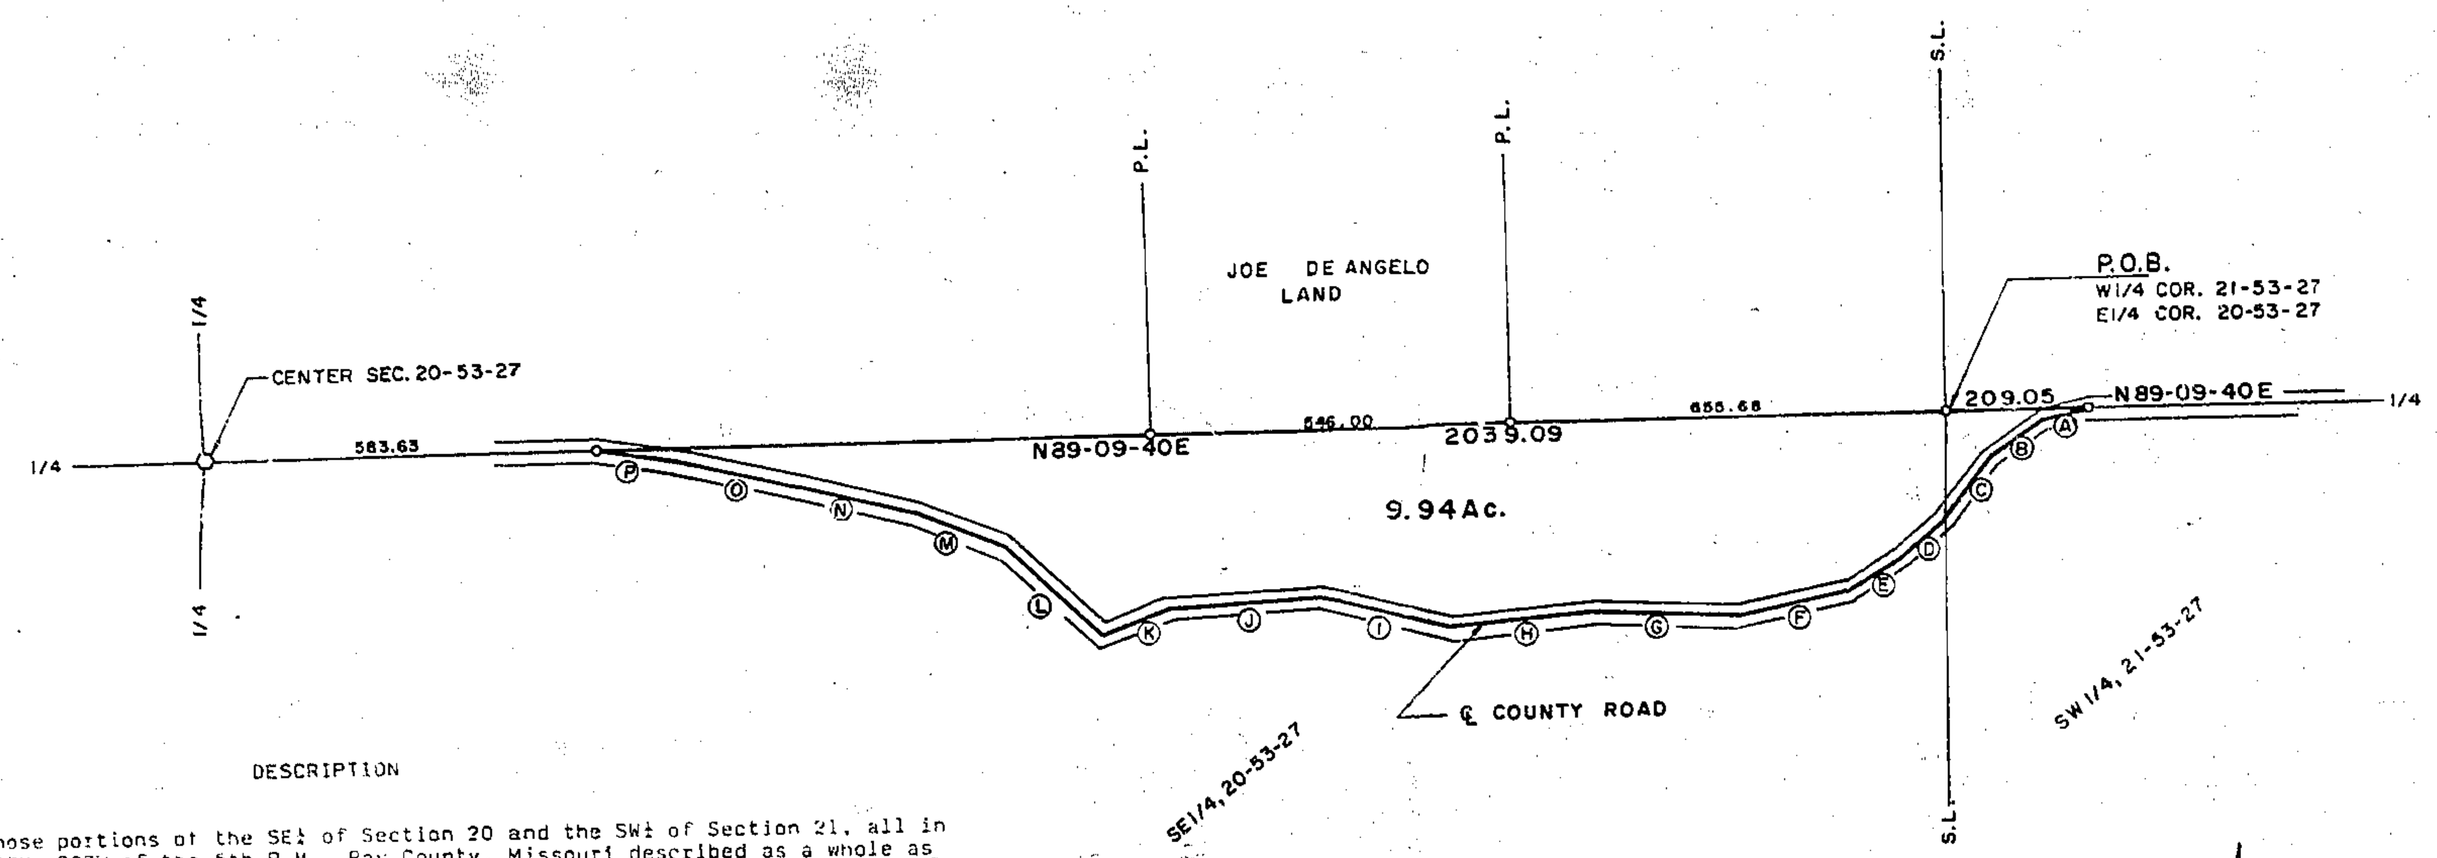

DESCRIPTION

Those portions of the SE¼ of Section 20 and the SW¼ of Section 21, all in T53N, R27W of the 5th P.M., Ray County, Missouri described as a whole as follows: Beginning at the W¼ corner of said Section 21 (E¼ corner of said Section 20); thence N89-09-40E, 209.05 feet along the North line of said SW¼ to the centerline of a county road; thence Westerly along said centerline the following course:

A. S75-09-39W, 67.16 feet;
B. S52-57-34W, 88.65 feet;
C. S39-48-08W, 126.52 feet;
D. S47-08-33W, 89.04 feet;
E. S60-52-10W, 88.52 feet;
F. S78-47-28W, 179.13 feet;
G. N88-41-18W, 217.54 feet;
H. S84-24-54W, 203.96 feet;
I. N76-12-04W, 204.35 feet;
J. S85-48-17W, 232.69 feet;
K. N81-33-31W, 96.34 feet;
L. N58-32-28W, 169.90 feet;
M. N67-38-16W, 123.51 feet;
N. N77-55-52W, 201.75 feet;
O. N74-44-21W, 190.07 feet;
P. N84-01-04W, 127.81 feet

to the North line of said SE¼; thence N89-09-40E, 2039.09 feet along the North line of said SE¼ to the point of beginning. Said portions contain 9.94 acres.

N

1"=200'

200 100 0 200 400

o-1/2" BAR SET

O-AXEL FOUND

5/1/86 pm
750-Sam

STATE OF MISSOURI
DAVID J. MONROE
NUMBER LS-1433
REGISTERED LAND SURVEYOR

SURVEYOR'S CERTIFICATION

I hereby certify that this plan, plat, map, survey or report was prepared by me or under my direct personal supervision and that I am a duly registered Land Surveyor under the laws of the State of MISSOURI.

Date: 3-27-1986 Signed: David J. Monroe
David J. Monroe MO. REG. NO. 1433

M & M LAND SURVEYING SERVICE, INC.
RAY COUNTY COURTHOUSE
P.O. BOX 83, RICHMOND, MO 64085
OFFICE 816 / 776-6343 HOME 816 / 398-4576

SURVEY FOR: AMERICAN BANK
RICHMOND, MO.

3-27-1986	86-36	1"= 200	DM	86-724

Filed with Missouri Department of Natural Resources
April 29 1986

750-23309

LANZE BLUEPRINT CO. 221-2500

Clay County, Missouri
Land Survey Document
http://www.ClayCoGov.com