Clay County, Missouri
Land Survey Document

SURVEYOR'S RECORD

Filed with Missouri Department of Natural Resources
April 10 1986

Elkins-Swyers Co., Spfld., Mo. - Q-6226

PLAT

N1/2 of the N1/2 Section 7 Township 36 North Range 7 East 5th P. M.

Section 7
T36N, R7E

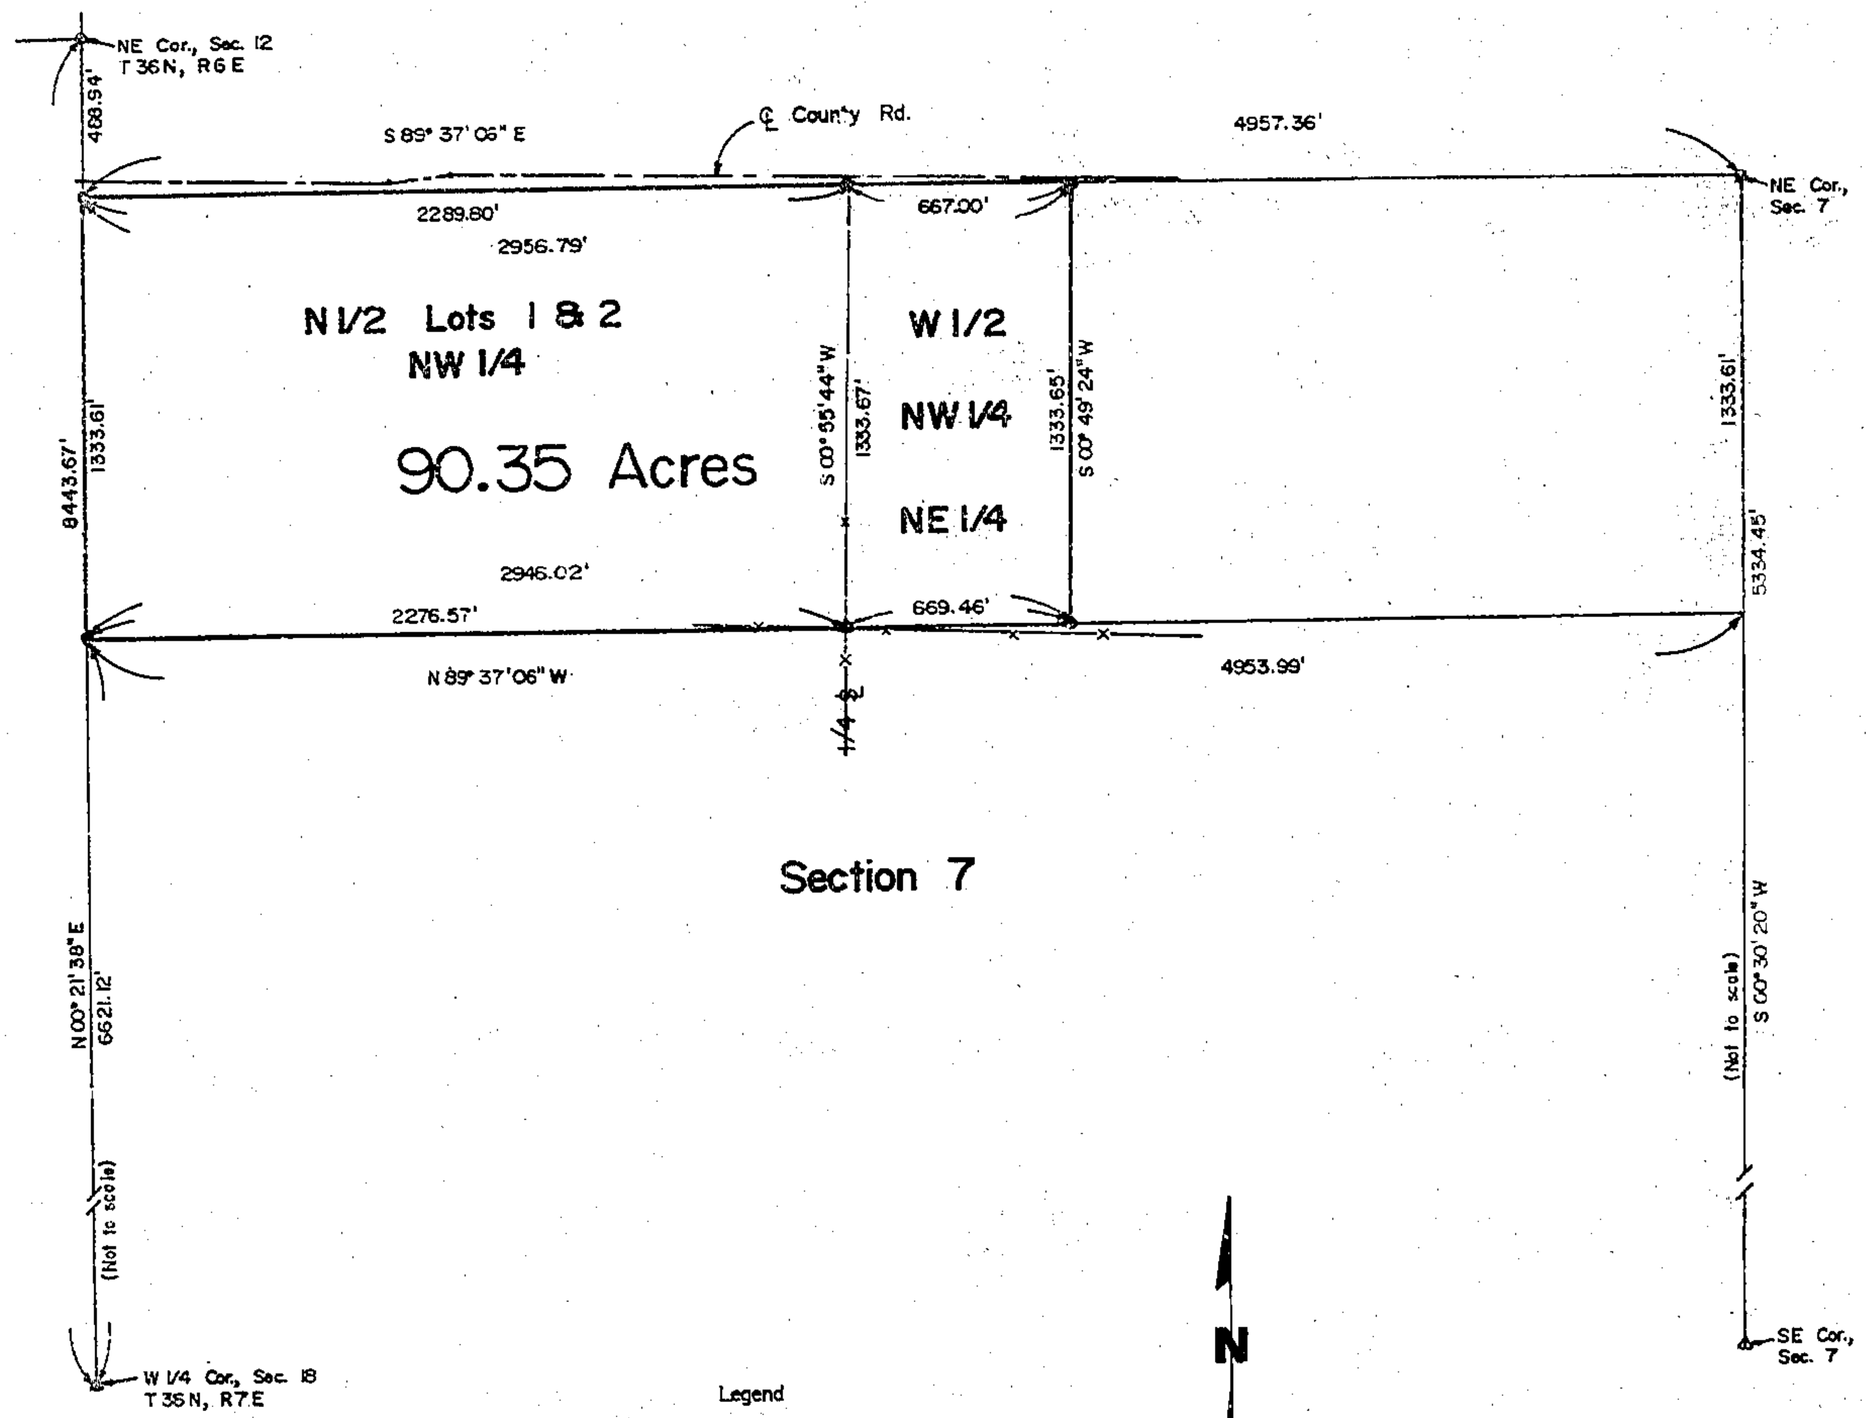

The North One-half of Lots 1 and 2 of the Northwest Quarter and the West One-half of the Northwest Quarter of the Northeast Quarter of Section 7, Township 36 North, Range 7 East of the Fifth Principal Meridian containing 90.35 acres and subject to any easements, reservations or restrictions on record or now in effect.

I hereby certify that during the month of March, 1986, by order of Mr. Marvin Otte, a survey was made under my supervision and that this plat is a true and accurate presentation of the data obtained during said survey to my best knowledge and belief. I further certify that said survey was executed in accordance with the current minimum standards for property boundary surveys as set forth by the Missouri Department of Natural Resources, Division of Geology and Land Survey.

Robert V. Pirrie, Missouri Land Surveyor No. 1728
Ste. Genevieve County Surveyor

5/1/86 JM
750-Series

750-23330

http://www.ClayCoGov.com