Clay County, Missouri
Land Survey Document

CLAY COUNTY, MISSOURI

Section 7 Township 53 N. Range 31 W.

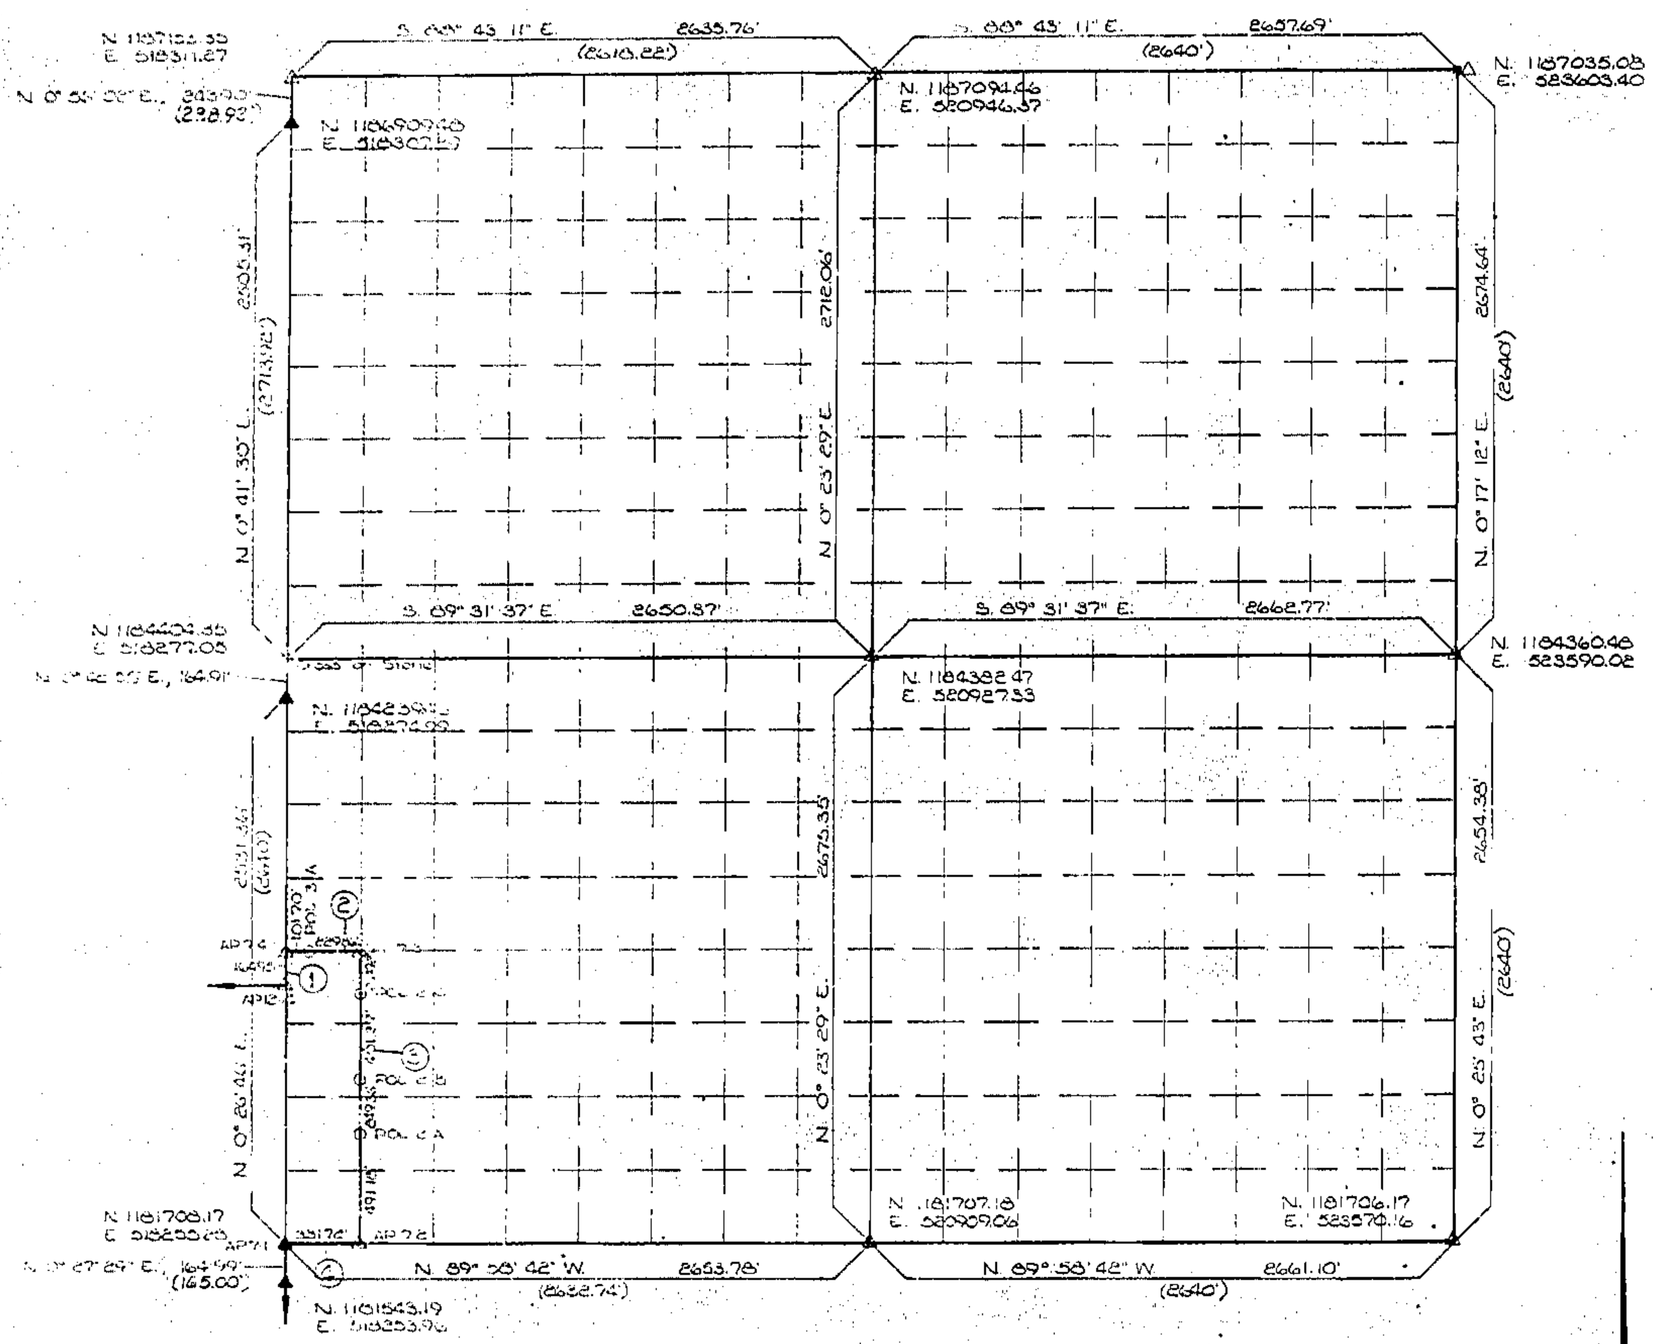

FIELD BOOK NO. SM 156 DATE: NOVEMBER, 1979

PAGE NO.	COURSE NO.	DISTANCE	BEARING
27b	1	164.95'	N. 0° 26' 46" E.
27b	2	331.56'	S. 89° 45' 10" E.
27a & 27b	3	1346.83'	S. 0° 26' 22" W.
27a	4	331.76'	N. 89° 58' 42" W.

PAGE NO.	COURSE NO.	DISTANCE	BEARING

LEGEND.

- ▲ MONUMENT FOUND
- △ MONUMENT SET (BREAKOFF MODEL A-1-BR)
- ○ MONUMENT SET (MODEL G-1)
- • SPIKE NAIL SET
- ▫ FOUND AS DESCRIBED
- ▭ EVANS DISTANCE
- ( ) GLD DISTANCE

TECHNICAL NOTES

ALL COORDINATES, BEARINGS, AND DISTANCES ARE BASED UPON THE MISSOURI STATE PLANE COORDINATE SYSTEM, WEST ZONE.
THE COMBINED GRID FACTOR, SUPPLIED BY THE CORPS OF ENGINEERS IS 0.9997957
(GRID DISTANCE X 1.0001043 = FIELD DISTANCE)

CERTIFICATE OF SURVEY

I HEREBY CERTIFY THAT THE ABOVE PLAT IS A TRUE AND CORRECT REPRESENTATION OF THE SURVEY MADE IN SECTION 7 TOWNSHIP 53 N., RANGE 31 W. CLAY COUNTY, MISSOURI.

Oliver S. Anderson
MO. REGISTERED LAND SURVEYOR

1/27/87 RSM
250 Sheet

Filed with Missouri Department of Natural Resources
January 27 1987

750-23829

REVISION	DATE	BY	APPROVED	DESCRIPTION
1	12-15-79	DLH		Reviewed Note

Drawn by DLH
Checked by
In charge
Date 11-16-79

ANDERSON SURVEY COMPANY
6412 E. 87th STREET
KANSAS CITY, MISSOURI 64138
816-361-5555

DEPARTMENT OF THE ARMY
KANSAS CITY DISTRICT
CORPS OF ENGINEERS

PARTIAL BOUNDARY SURVEYS
SMITHVILLE LAKE
CLAY & CLINTON COUNTIES, MISSOURI

Scale APPOX. 1"=400'
Contract Number DACW41-78-C-0130
Job Number 30618
Sheet 101

http://www.ClayCoGov.com