Clay County, Missouri
Land Survey Document

CLAY COUNTY, MISSOURI

Section 3 Township 53 N. Range 32 W.

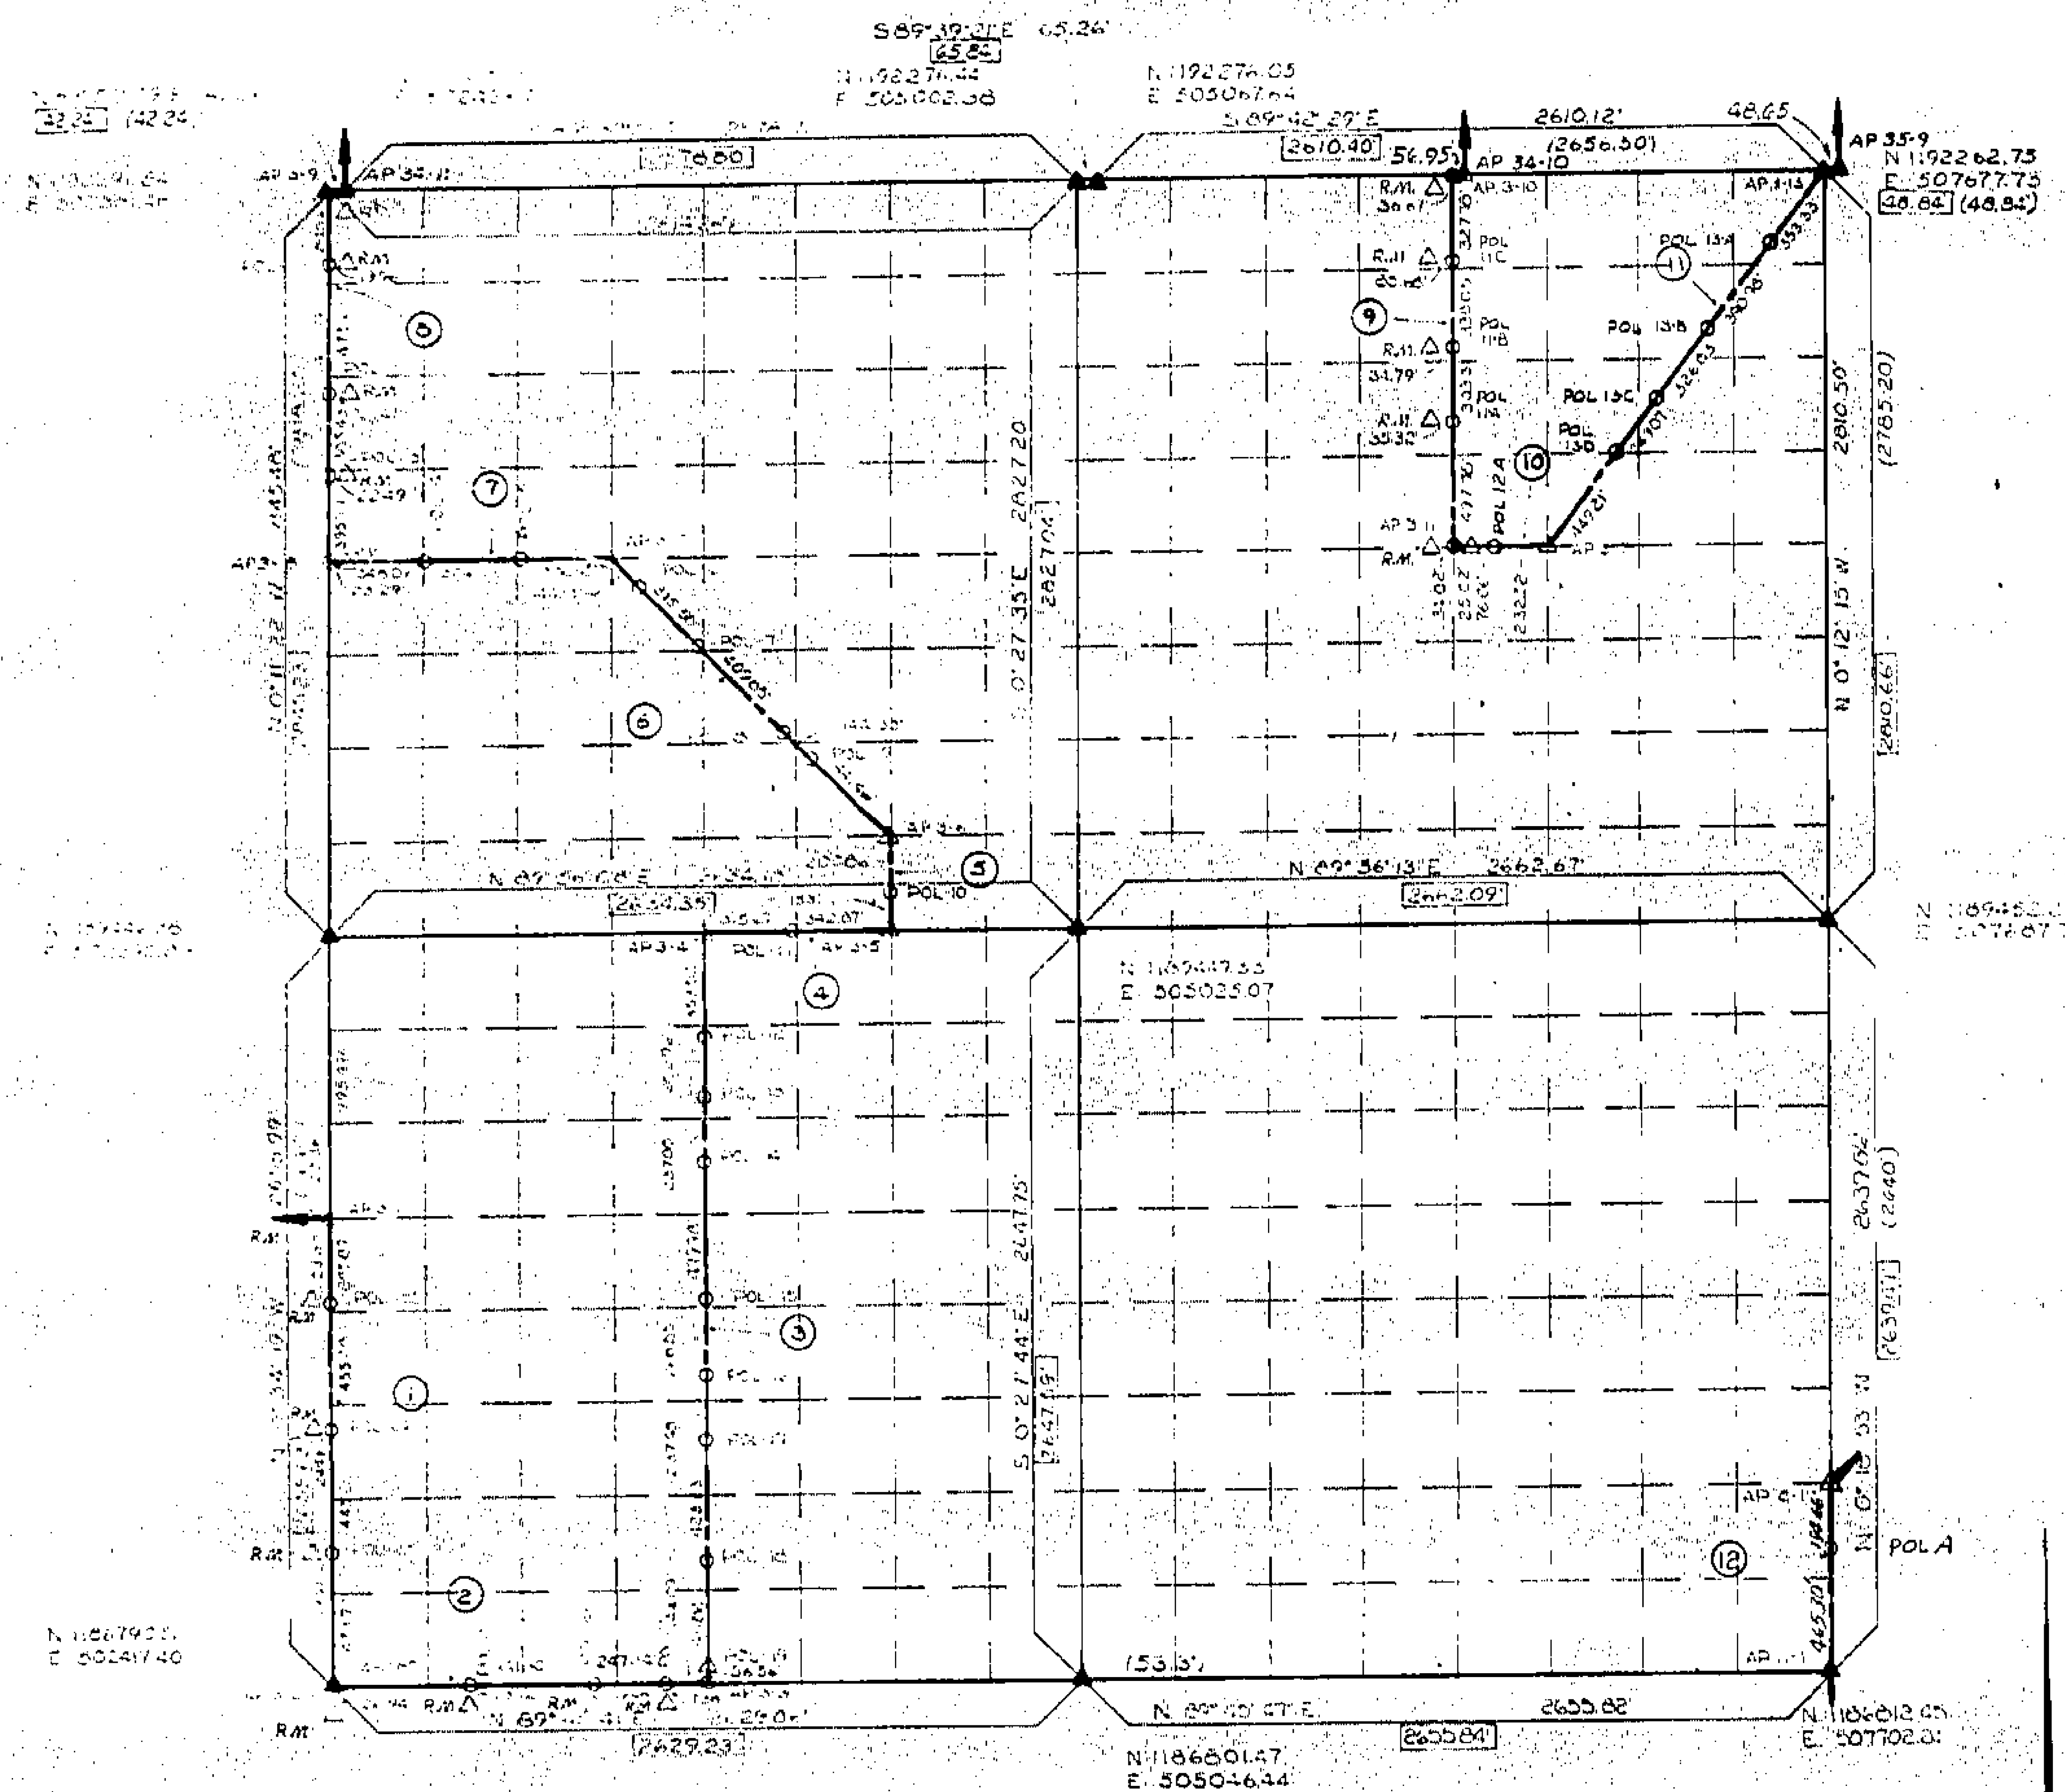

FIELD BOOK NO. SM 163 DATE: NOV. 1978

PAGE NO.	COURSE NO.	*DISTANCE	BEARING	PAGE NO.	COURSE NO.	DISTANCE	BEARING
26	1	1659.99'	S 0° 34' 19" E				
25	2	1314.53'	N 89° 45' 41" E				
24	3	2651.98'	N 0° 31' 02" W				
22-B	4	658.55'	N 89° 56' 08" E				
21-B	5	353.97'	N 0° 23' 31" W				
21-A	6	1455.27'	N 43° 00' 20" W				
20	7	985.33'	N 89° 51' 52" W				
19	8	1422.74'	N 0° 11' 22" W				
28	9	1466.95'	S 0° 19' 57" E				
27-B	10	333.60'	S 89° 42' 29" E				
27-B	11	1768.62'	N 34° 12' 25" E				
161-188	12	659.96'	N 0° 18' 53" W				

LEGEND

- ▲ MONUMENT FOUND
- △ MONUMENT SET (BREAKOFF MODEL A-1-BR)
- ○ MONUMENT SET (MODEL G-1)
- • SPIKE NAIL SET
- ▫ FOUND AS DESCRIBED
- ▭ EVANS DISTANCE
- ( ) GLO DISTANCE

TECHNICAL NOTES

ALL COORDINATES, BEARINGS, AND DISTANCES ARE BASED UPON THE MISSOURI STATE PLANE COORDINATE SYSTEM, WEST ZONE.

THE COMBINED GRID FACTOR, SUPPLIED BY THE CORPS OF ENGINEERS IS 0.9998957

(GRID DISTANCE X 1.0001043 = FIELD DISTANCE)

ALL QUARTER SECTION MONUMENTATION WAS PREVIOUSLY SET BY EVANS, INC. AND ACCEPTED BY US.

Filed with Missouri Department of Natural Resources January 27 1982

750-23831

CERTIFICATE OF SURVEY

I HEREBY CERTIFY THAT THE ABOVE PLAT IS A TRUE AND CORRECT REPRESENTATION OF THE SURVEY MADE IN SECTION 3 TOWNSHIP 53 N., RANGE 32 W. CLAY COUNTY, MISSOURI.

MO. REGISTERED LAND SURVEYOR

REVISION	DATE	BY	APPROVED	DESCRIPTION
1	3-18-79	W.E.		Gen. Revisions
2	5-17-79	W.E.		Gen. Revisions

Drawn by D.L.H. Checked by W.E.L. In charge Date 1-29-79

ANDERSON SURVEY COMPANY
6412 E. 87th STREET
KANSAS CITY, MISSOURI 64138
816-361-5555

DEPARTMENT OF THE ARMY
KANSAS CITY DISTRICT
CORPS OF ENGINEERS

PARTIAL BOUNDARY SURVEYS
SMITHVILLE LAKE
CLAY & CLINTON COUNTIES, MISSOURI

Scale: APPROX. 1"=400'
Contract Number: DACW41-78-C-0130
Job Number: 30618
Sheet: 103

http://www.ClayCoGov.com