Clay County, Missouri
Land Survey Document

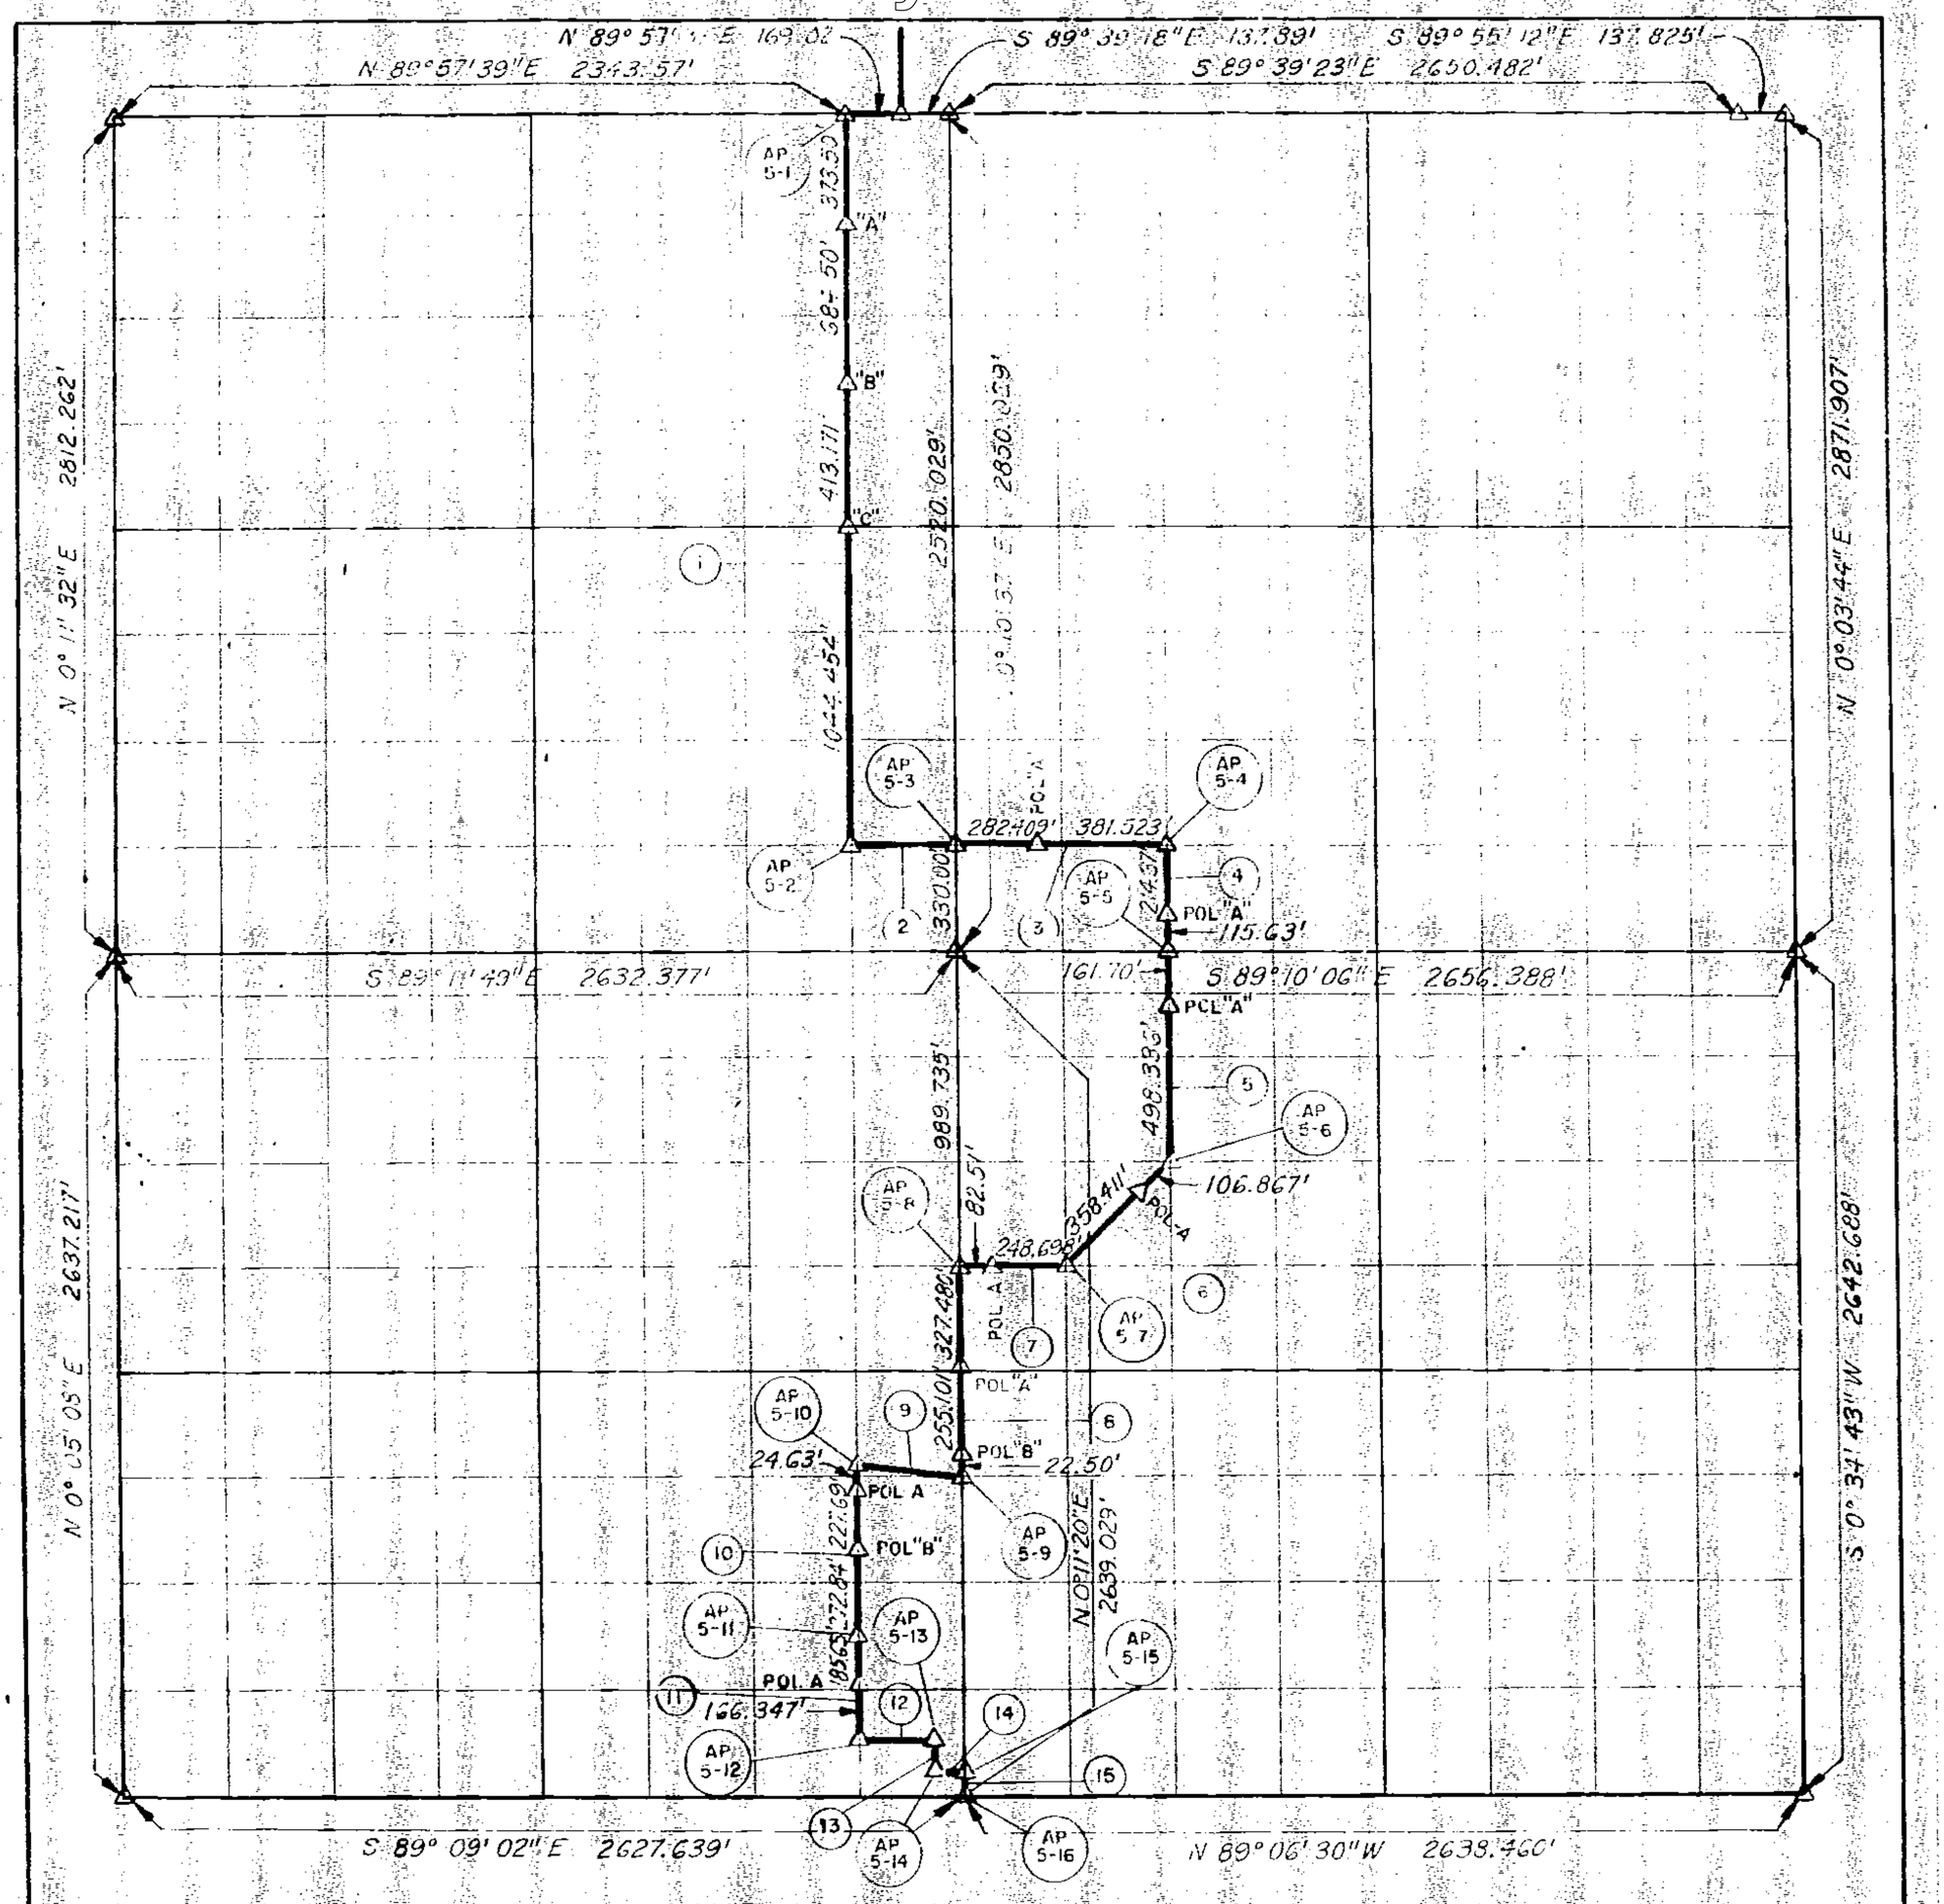

BOOK NO.	PAGE NO.	COURSE NO.	DISTANCE	BEARING
SM-113	20	1	2515.625'	S 0°10'36"W
SM-113	20	2	306.91'	S 89°11'49"E
SM-113	21	3	663.930'	S 89°11'06"E
SM-113	21	4	320.00'	N 0°08'54"E
SM-113	22	5	660.036'	S 0° 17' 12"W
SM-113	22	6	465.278'	S 45°40'09"W
SM-113	22	7	331.708'	N 89°09'23"
SM-113	22	8	505.081'	N 0°11'20"E
SM-113	23	9	331.813'	N 84°29'46"
SM-113	23	10	525.100'	N 0° 11' 20"E

BOOK NO.	PAGE NO.	COURSE NO.	DISTANCE	BEARING
SM-113	20	11	250.000'	S 89°09'02"E
SM-113	20	12	130.000'	S 0° 11' 20" W
SM-113	27	14	70.000'	S 89° 09' 02" E
SM-113	28	15	20.00'	S 0° 11' 20" W

BOOK NO.	PAGE NO.	COURSE NO.	DISTANCE	BEARING

DATE SURVEYED NOV. 1976 & AUG. 1978

LEGEND
- △ MONUMENT
- □ EXISTING STONE
- ○ IRON PIN

LITTLE PLATTE RIVER, MISSOURI
SMITHVILLE LAKE
BOUNDARY SURVEY
SEC. 5 T-53-N R-32-W 5th PM
CLAY COUNTY, MISSOURI

CORPS OF ENGINEERS
KANSAS CITY DISTRICT
Approved _____
CHIEF, SURVEY SECTION
SURVEYED BY: R.R.R. CHECKED BY: S.R.B.

U. S. ARMY

FILE NO.

750-23833

Filed with Missouri Department of Natural Resources
January 27, 1987

http://www.ClayCoGov.com