CLAY COUNTY, MISSOURI

Section 8 Township 53 N. Range 32 W.

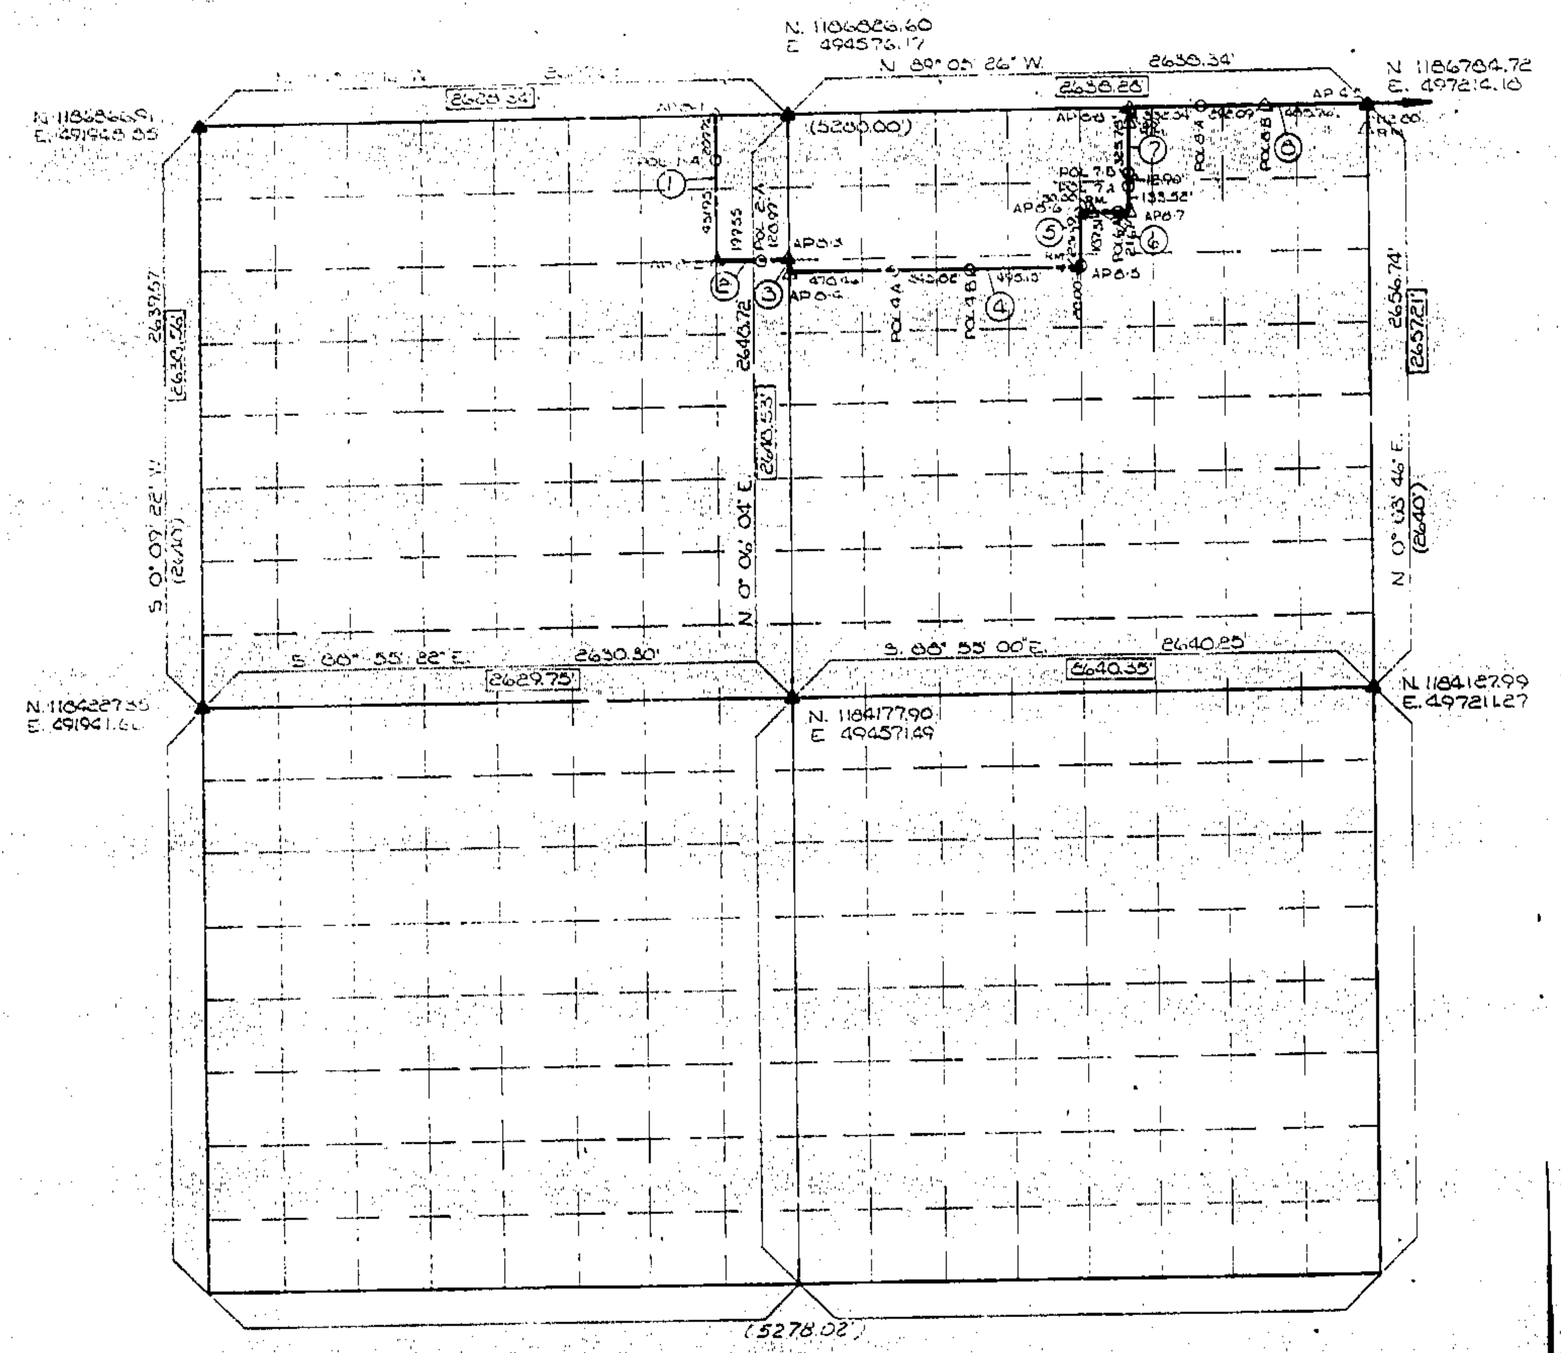

FIELD BOOK NO. SM 160 DATE: AUGUST 1979

PAGE NO.	COURSE NO.	DISTANCE	BEARING
21a	1	66.89'	S. 0° 06' 59" W.
21a	2	320.54'	S. 89° 04' 17" E.
21b	3	61.16'	S. 0° 06' 04" W.
21b	4	1319.43'	S. 89° 05' 13" E.
22a	5	651.99'	N. 0° 04' 55" E.
22a	6	208.98'	S. 89° 05' 26" E.
22a	7	472.20'	N. 0° 04' 55" E.
22b	8	1110.19'	S. 89° 05' 26" E.

PAGE NO.	COURSE NO.	DISTANCE	BEARING

LEGEND

- ▲ MONUMENT FOUND
- △ MONUMENT SET (BREAKOFF, MODEL A-1-BR)
- ○ MONUMENT SET (MODEL G-1)
- ● SPIKE NAIL SET
- ▫ FOUND AS DESCRIBED
- ▭ EVANS DISTANCE
- ( ) GLO DISTANCE

TECHNICAL NOTES

ALL COORDINATES, BEARINGS, AND DISTANCES ARE BASED UPON THE MISSOURI STATE PLANE COORDINATE SYSTEM, WEST ZONE.

THE COMBINED GRID FACTOR, SUPPLIED BY THE CORPS OF ENGINEERS IS 0.9998957
(GRID DISTANCE X 1.0001043 = FIELD DISTANCE)

ALL QUARTER SECTION MONUMENTATION WAS PREVIOUSLY SET BY EVANS, INC. AND ACCEPTED BY US.

CERTIFICATE OF SURVEY

I HEREBY CERTIFY THAT THE ABOVE PLAT IS A TRUE AND CORRECT REPRESENTATION OF THE SURVEY MADE IN SECTION 8 TOWNSHIP 53 N., RANGE 32 W. CLAY COUNTY, MISSOURI.

MO. REGISTERED LAND SURVEYOR

1/23/77 Rev.
2/10 drawn

Filed with Missouri Department of Natural Resources
January 22 1987

750-23834

REVISION	DATE	BY	APPROVED	DESCRIPTION
	8-16-79	DLH		Remarked Monuments

Drawn by DLH
Checked by GE WEL.
In charge RKF
Date 8-2-79

ANDERSON SURVEY COMPANY
6412 E. 87th STREET
KANSAS CITY, MISSOURI 64138
816-361-5333

DEPARTMENT OF THE ARMY
KANSAS CITY DISTRICT
CORPS OF ENGINEERS

PARTIAL BOUNDARY SURVEYS
SMITHVILLE LAKE
CLAY & CLINTON COUNTIES, MISSOURI

Scale: APPOX. 1"=400'
Contract Number: DACW41-78-C-0130
Job Number: 30618
Sheet: 105

Clay County, Missouri
Land Survey Document
http://www.ClayCoGov.com