Clay County, Missouri
Land Survey Document

CLAY COUNTY, MISSOURI

Section 14 Township 53 N. Range 32 W.

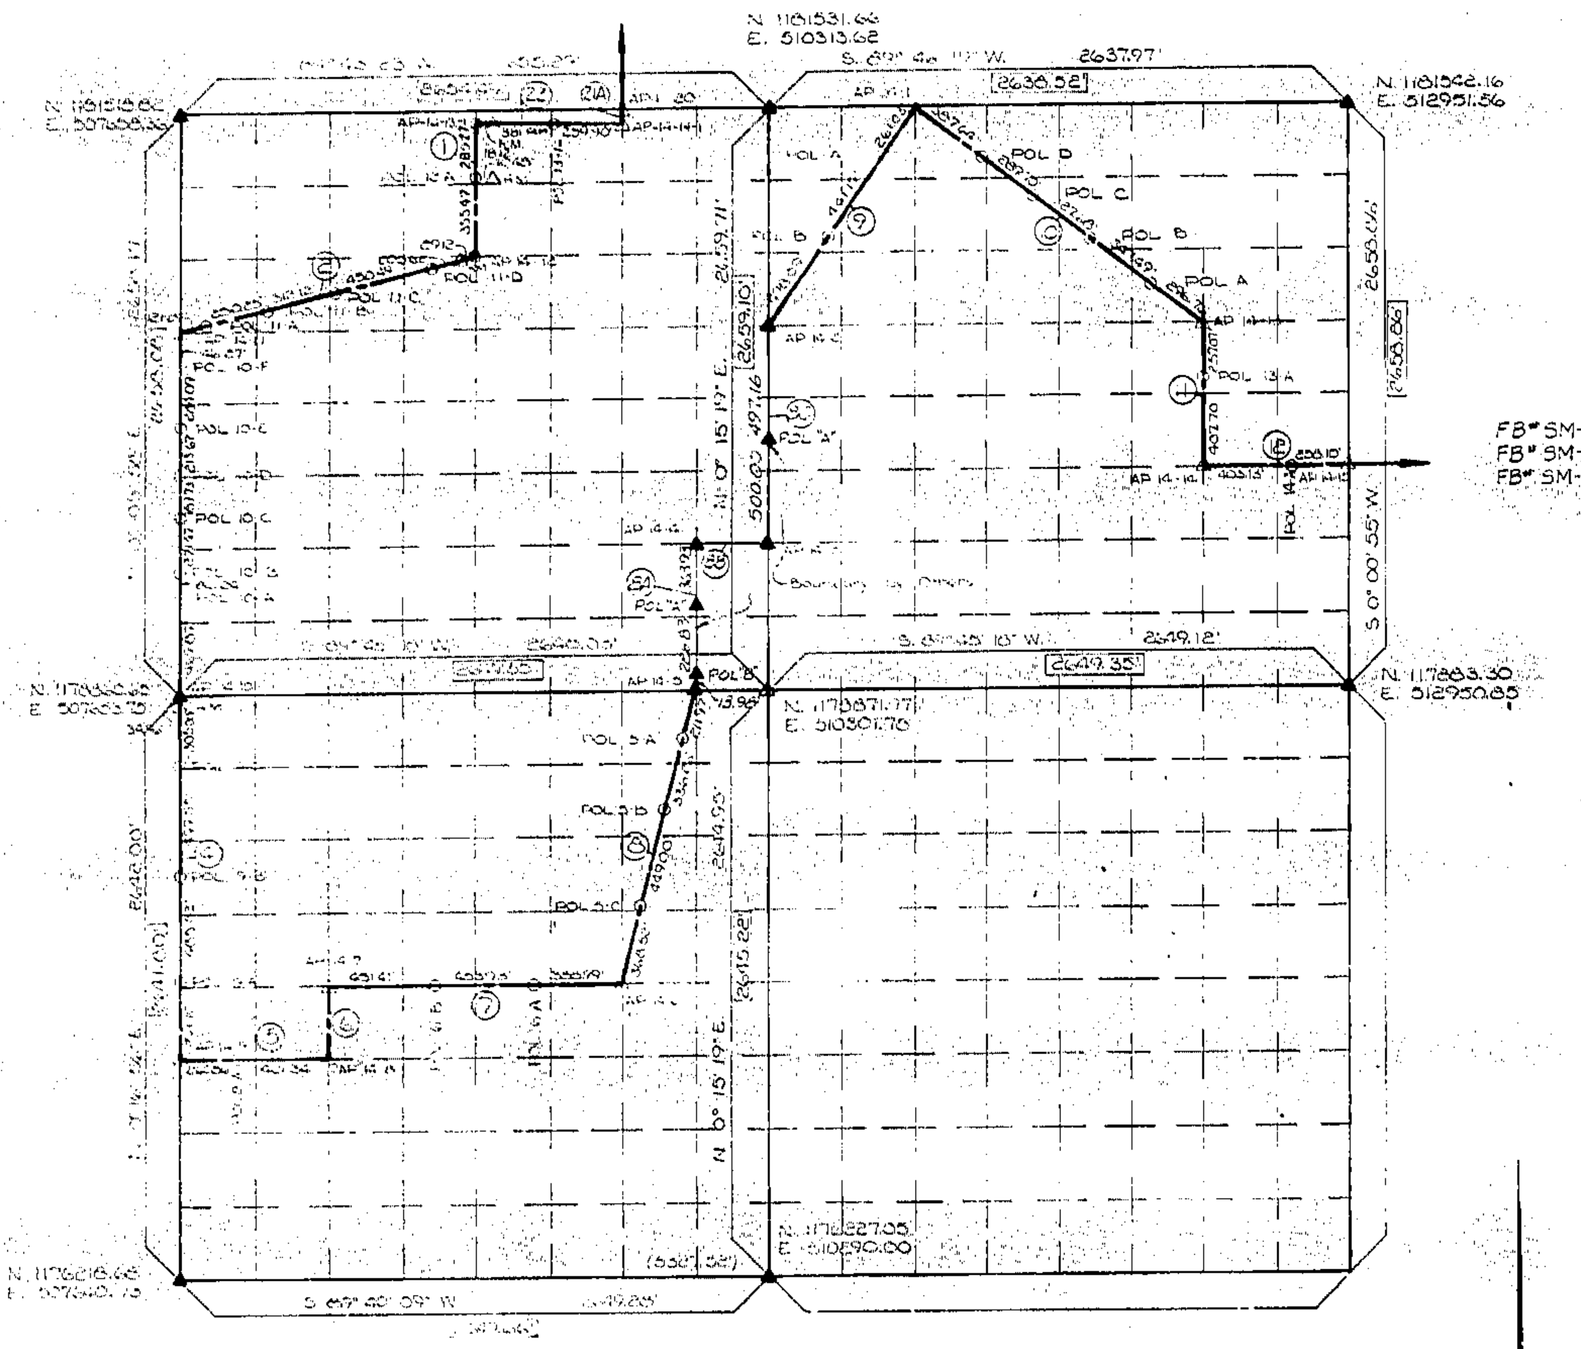

FIELD BOOK NO. SM 154 DATE: September, 1979

PAGE NO.	COURSE NO.	DISTANCE	BEARING	
23	1	635.74'	S. 0° 10' 37" W.	
16a-20b	2	1369.77'	S. 75° 41' 43" W.	
17b-18a	3	1661.36'	S. 0° 05' 56" W.	
19a-19b	4	1651.25	S. 0° 16' 56" W.	
19b	5	662.20'	N. 89° 47' 41" E.	
19b-20a	6	330.34'	N. 0° 16' 32" E.	
20a-21a	7	1324.33'	N. 89° 47' 2" E.	
21a	8	1365.75'	N. 14° 17' 16" E.	
22	8A	664.74'	N. 0° 13' 37" E.	
23	8B	331.16'	S. 89° 44' 11" W.	FB# SM-131
24	8C	997.16'	S. 0° 14' 42" W.	FB# SM-131
16a-16b	9	1200.31'	N. 33° 34' 53" E.	FB# SM-131
15b-16a	10	1649.27'	S. 53° 01' 43" E.	
15b	11	664.77'	S. 0° 04' 32" W.	
15a	12	661.23'	N. 89° 45' 41" E.	
23	21A	42.13'	S. 0° 15' 19" W.	
23	22	659.90'	N. 89° 08' 13" W.	

PAGE NO.	COURSE NO.	DISTANCE	BEARING

LEGEND

- ▲ MONUMENT FOUND
- △ MONUMENT SET (BREAKOFF MODEL A-1-BR)
- ○ MONUMENT SET (MODEL G-1)
- • SPIKE NAIL SET
- ⊠ FOUND AS DESCRIBED
- ▭ EVANS DISTANCE
- ( ) GLO DISTANCE

TECHNICAL NOTES

ALL COORDINATES, BEARINGS, AND DISTANCES ARE BASED UPON THE MISSOURI STATE PLANE COORDINATE SYSTEM, WEST ZONE.
THE COMBINED GRID FACTOR, SUPPLIED BY THE CORPS OF ENGINEERS IS 0.9998957
(GRID DISTANCE X 1.0001043 = FIELD DISTANCE)

ALL QUARTER SECTION MONUMENTATION WAS PREVIOUSLY SET BY EVANS, INC. AND ACCEPTED BY US.

CERTIFICATE OF SURVEY
I HEREBY CERTIFY THAT THE ABOVE PLAT IS A TRUE AND CORRECT REPRESENTATION OF THE SURVEY MADE IN SECTION 14 TOWNSHIP 53 N. RANGE 32 W. CLAY COUNTY, MISSOURI.

MO. REGISTERED LAND SURVEYOR 1/23/87

Filed with Missouri Department of Natural Resources
January 27, 1987

750-23840

REVISION	DATE	BY	APPROVED	DESCRIPTION
1	12-18-79	DLH		Revised POL's
2	3-22-82	R.R.R.	S.R.B.	AP 11-20 TO 14-13-1

Drawn by DLH
Checked by W.S.L.
In charge
Date 9-10-79

ANDERSON SURVEY COMPANY
6412 E. 87th STREET
KANSAS CITY, MISSOURI 64138
816-361-5553

DEPARTMENT OF THE ARMY
KANSAS CITY DISTRICT
CORPS OF ENGINEERS

PARTIAL BOUNDARY SURVEYS
SMITHVILLE LAKE
CLAY & CLINTON COUNTIES, MISSOURI

Scale APPROX. 1" = 400'
Contract Number DACW41-78-C-0130
Job Number 30618
Sheet 11

http://www.ClayCoGov.com