Clay County, Missouri
Land Survey Document

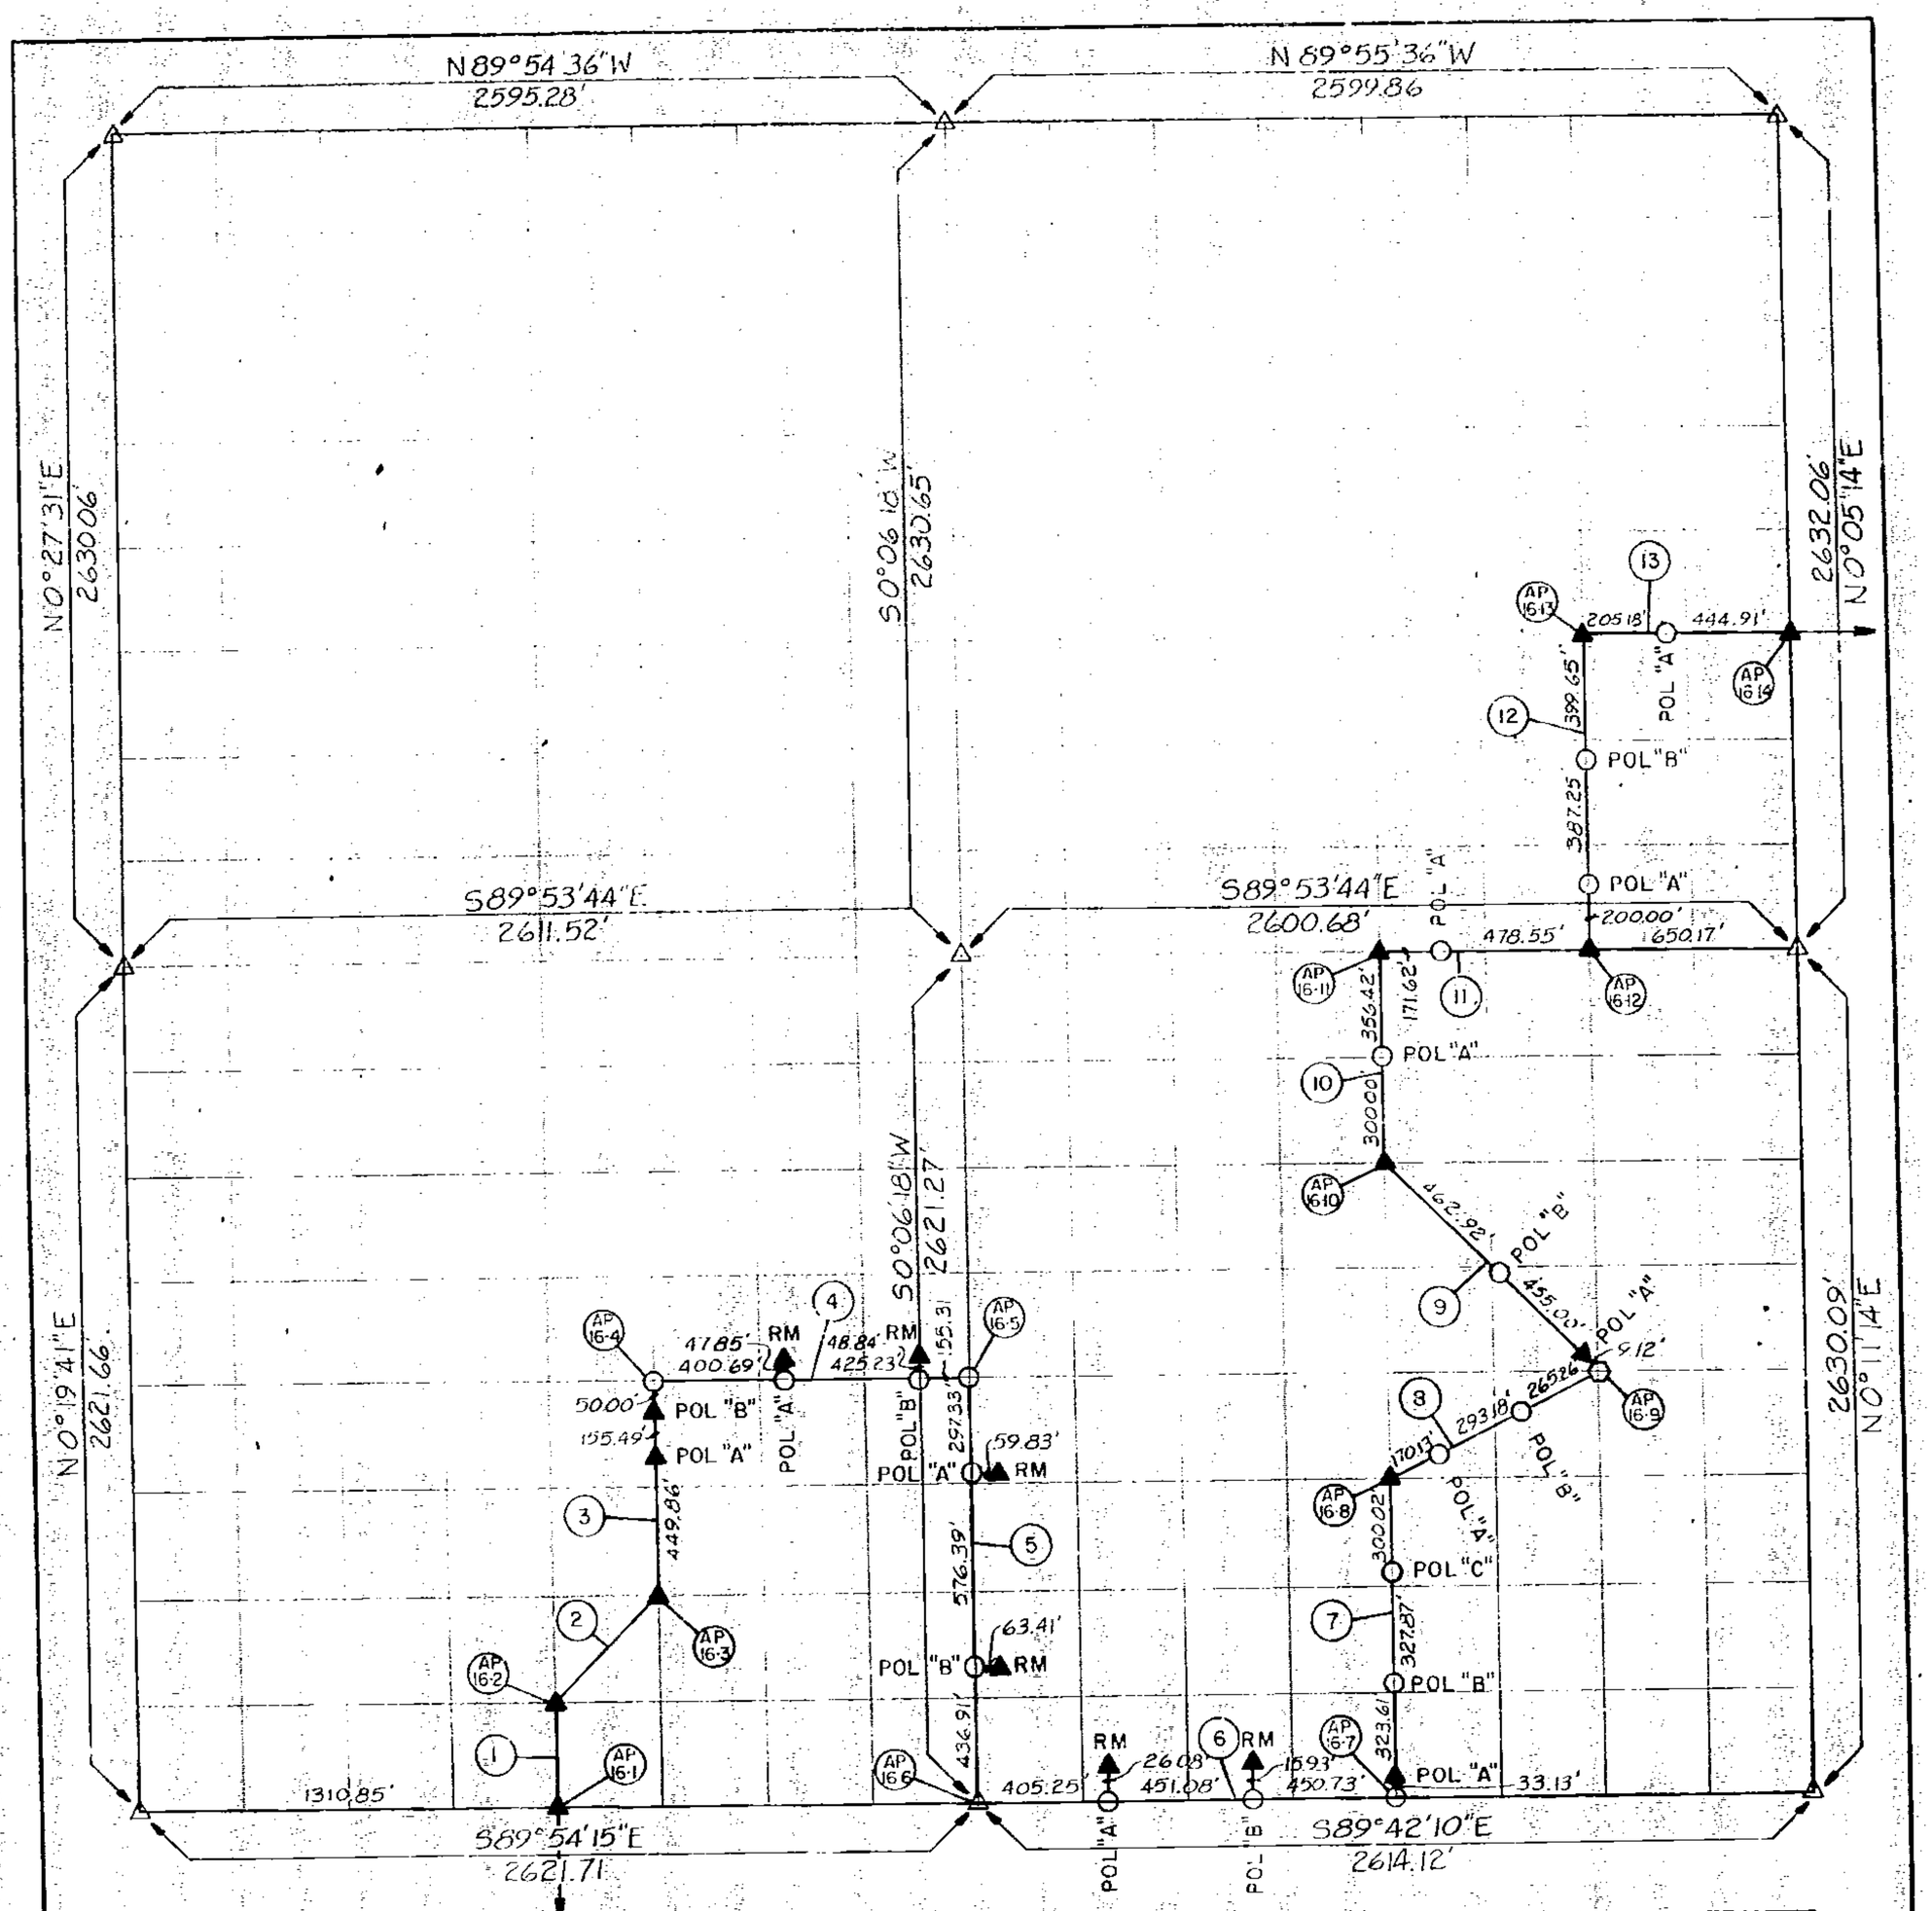

BOOK NO.	PAGE NO.	COURSE NO.	DISTANCE	BEARING
SM-122	11	1	327.68'	N00°13'00"E
SM-122	11	2	463.70'	N45°07'56"E
SM-122	9	3	655.35'	N00°11'19"E
SM-122	8	4	981.23'	S89°54'00"E
SM-122	7	5	1310.63'	S00°06'18"W
SM-122	14	6	1307.06'	S89°42'10"E
SM-122	15	7	984.63'	N00°02'28"W
SM-122	16	8	728.57'	N63°25'36"E
SM-122	17 & 19	9	927.04'	N44°43'15"W
SM-122	26	10	656.42'	N00°02'28"W
SM-122	26-28	11	650.17'	S89°53'44"E
SM-122	30	12	986.89'	N00°05'30"E
SM-123	2	13	650.09'	S89°54'26"E

BOOK NO.	PAGE NO.	COURSE NO.	DISTANCE	BEARING

BOOK NO.	PAGE NO.	COURSE NO.	DISTANCE	BEARING

DATE SURVEYED JUNE – JULY 1977

NOTE:
SECTION DATA FROM DEPENDENT RESURVEY BY EVANS INC. BASED ON MO. STATE PLANE COORDINATE SYSTEM. THE COMBINED GRID FACTOR IS 0.999895762. THE GRID DISTANCES ON PLAT MULTIPLIED BY 1.000104249 WILL GIVE GROUND DISTANCE.

Filed with Missouri Department of Natural Resources
January 27 1982

LEGEND
△ MONUMENT BY EVANS INC.
□ EXISTING STONE
● IRON PIN
▲ A-1 BR MONUMENT
○ G-1 MONUMENT
⬡ 1" IRON ROD

750-23842

LITTLE PLATTE RIVER, MISSOURI
SMITHVILLE LAKE
BOUNDARY SURVEY
SEC. 16 T-53-N R-32-W 5th PM
CLAY COUNTY, MISSOURI

CORPS OF ENGINEERS
KANSAS CITY DISTRICT
Approved
CHIEF, SURVEY SECTION
SURVEYED BY R.R.R. CHECKED BY S.R.B.

U. S. ARMY
FILE NO

1/29/82 XM
300 dpi

http://www.ClayCoGov.com