CLAY COUNTY, MISSOURI

Section 20 Township 53 N. Range 32 W.

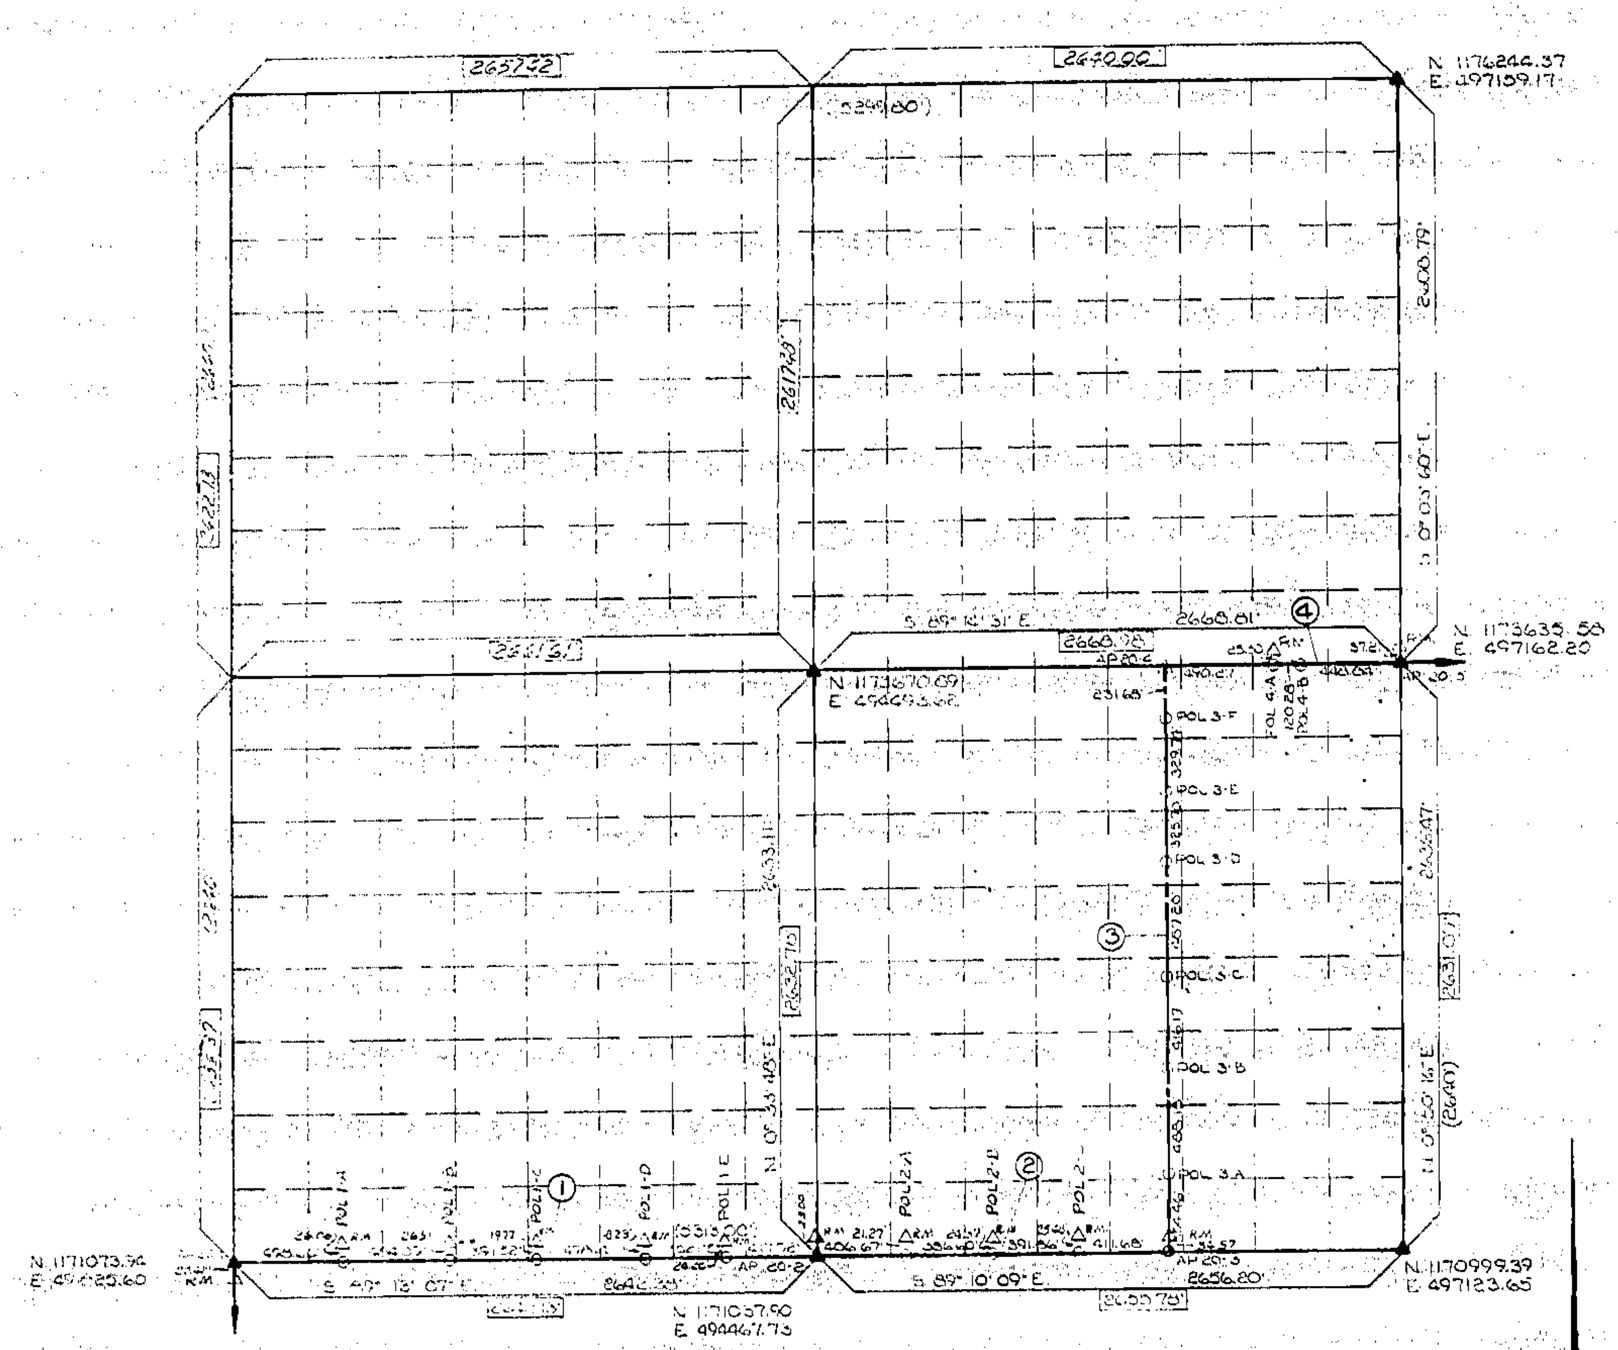

FIELD BOOK NO. SM 152 DATE: MARCH 1979

PAGE NO.	COURSE NO.	DISTANCE	BEARING
151-13	1	2642.38	S. 89° 13' 07" E.
11a-12a	2	1596.81	S. 89° 10' 09" E.
12a-13a	3	2635.13	N. 0° 50' 16" E.
13a-13b	4	1059.39	S. 89° 14' 31" E.

PAGE NO.	COURSE NO.	DISTANCE	BEARING

LEGEND

- ▲ MONUMENT FOUND
- △ MONUMENT SET (BREAKOFF MODEL A-1-BR)
- ○ MONUMENT SET (MODEL G-1)
- • SPIKE NAIL SET
- ▫ FOUND AS DESCRIBED
- ▭ EVANS DISTANCE
- ( ) SLO DISTANCE

TECHNICAL NOTES

ALL COORDINATES, BEARINGS, AND DISTANCES ARE BASED UPON THE MISSOURI STATE PLANE COORDINATE SYSTEM, WEST ZONE.

THE COMBINED GRID FACTOR, SUPPLIED BY THE CORPS OF ENGINEERS IS 0.9998957 (GRID DISTANCE X 1.0001043 = FIELD DISTANCE)

ALL QUARTER SECTION MONUMENTATION WAS PREVIOUSLY SET BY EVANS, INC. AND ACCEPTED BY US.

CERTIFICATE OF SURVEY

I HEREBY CERTIFY THAT THE ABOVE PLAT IS A TRUE AND CORRECT REPRESENTATION OF THE SURVEY MADE IN SECTION 20 TOWNSHIP 53 N., RANGE 32 W. CLAY COUNTY, MISSOURI.

Oliver S. Anderson
MO. REGISTERED LAND SURVEYOR

REVISION	DATE	BY	APPROVED	DESCRIPTION
	4-6-79	D.L.H.		Gen. Revisions

Drawn by D.L.H.
Checked by J.E. W.E.L.
In charge
Date 3-21-79

ANDERSON SURVEY COMPANY
6412 E. 87th STREET
KANSAS CITY, MISSOURI 64138
816-361-5555

DEPARTMENT OF THE ARMY
KANSAS CITY DISTRICT
CORPS OF ENGINEERS

PARTIAL BOUNDARY SURVEYS
SMITHVILLE LAKE
CLAY & CLINTON COUNTIES, MISSOURI

Scale: APPOX. 1"=400'
Contract Number: DACW41-78-C-0130
Job Number: 30618
Sheet: 113

750-23843

Clay County, Missouri
Land Survey Document
http://www.ClayCoGov.com