CLAY COUNTY, MISSOURI

Section 21 Township 53 N. Range 32 W.

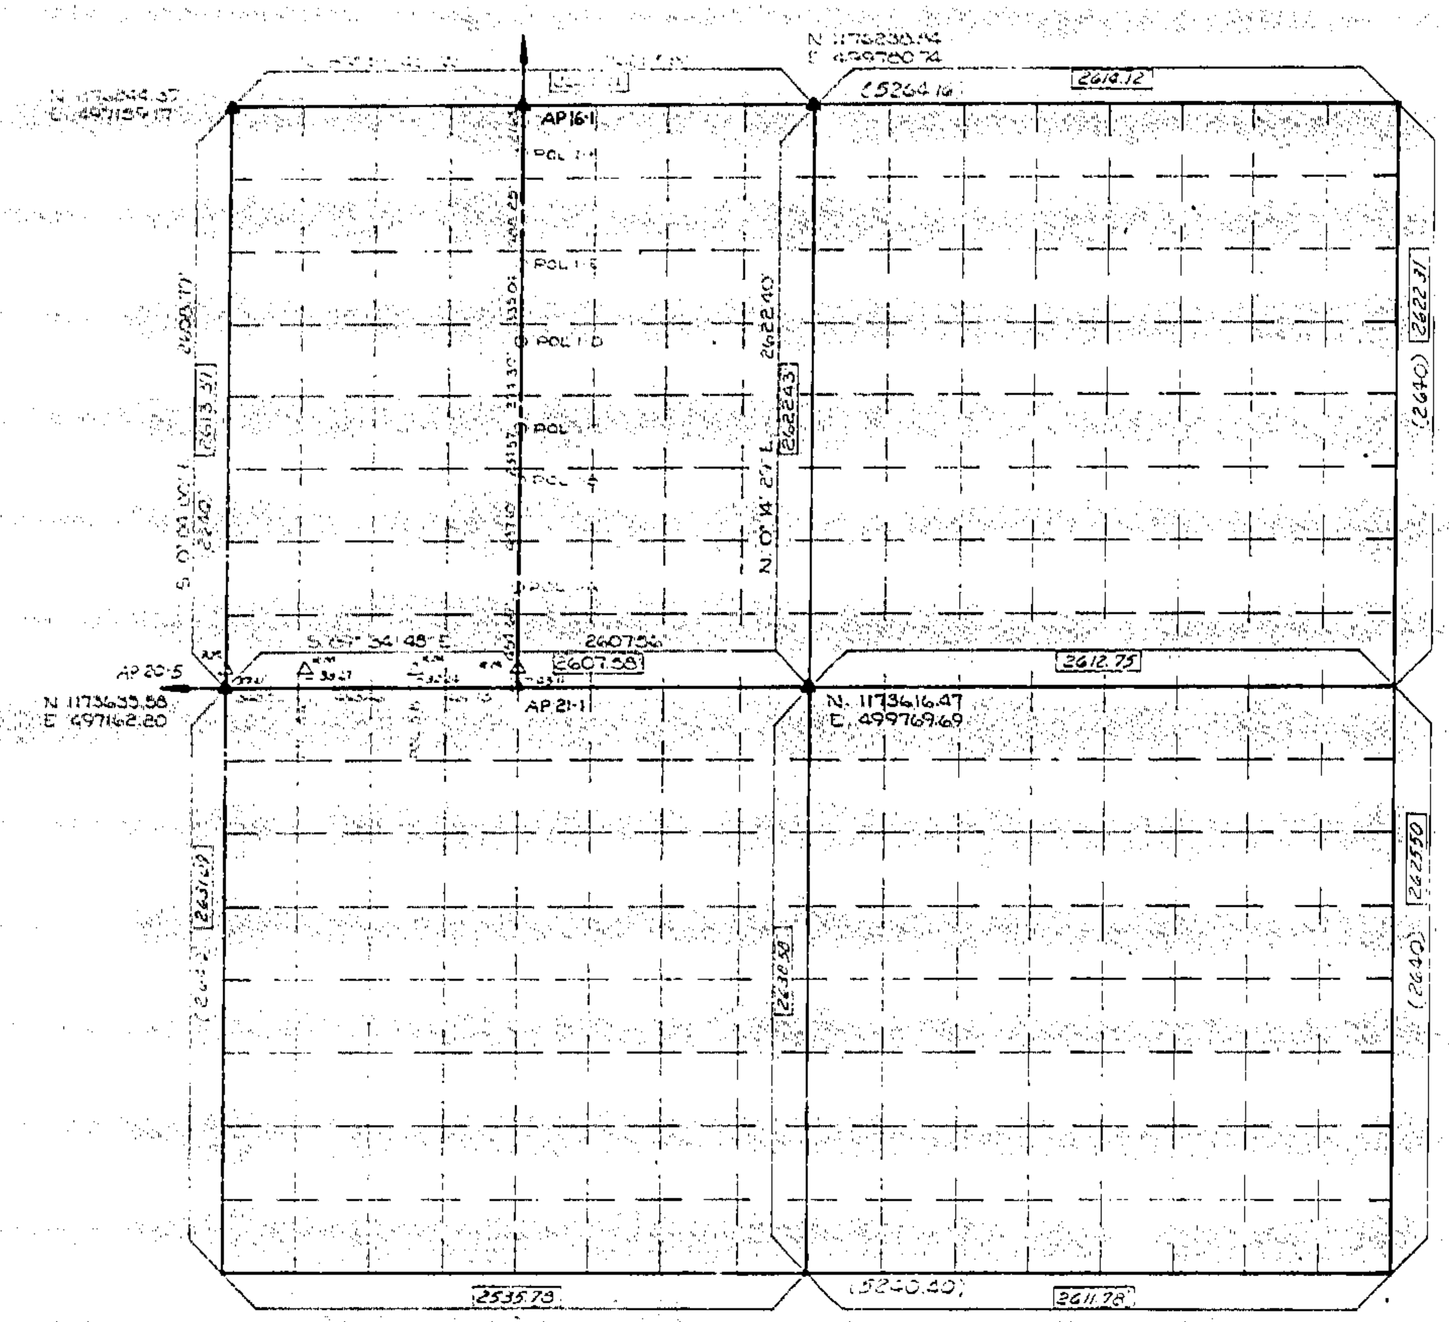

FIELD BOOK NO. SM 190 DATE: MARCH 1979

PAGE NO.	COURSE NO.	DISTANCE	BEARING	PAGE NO.	COURSE NO.	DISTANCE	BEARING
9a	1	1303.79'	S.89°34'48"E.				
9b & 10a	2	2615.58'	N.0°03'16"E.				

LEGEND

- ▲ MONUMENT FOUND
- △ MONUMENT SET (BREAKOFF MODEL A-1-BR)
- ○ MONUMENT SET (MODEL G-1)
- ■ SPIKE NAIL SET
- □ FOUND AS DESCRIBED
- ⬭ EVANS DISTANCE
- ( ) GLO DISTANCE

TECHNICAL NOTES

ALL COORDINATES, BEARINGS, AND DISTANCES ARE BASED UPON THE MISSOURI STATE PLANE COORDINATE SYSTEM, WEST ZONE.

THE COMBINED GRID FACTOR, SUPPLIED BY THE CORPS OF ENGINEERS IS: 0.9998957

(GRID DISTANCE X 1.0001043 = FIELD DISTANCE)

ALL QUARTER SECTION MONUMENTATION WAS PREVIOUSLY SET BY EVANS, INC. AND ACCEPTED BY US.

Filed with Missouri Department of Natural Resources
January 17, 1982

750-23844

CERTIFICATE OF SURVEY

I HEREBY CERTIFY THAT THE ABOVE PLAT IS A TRUE AND CORRECT REPRESENTATION OF THE SURVEY MADE IN SECTION 21 TOWNSHIP 53 N., RANGE 32 W. CLAY COUNTY, MISSOURI.

MO. REGISTERED LAND SURVEYOR

REVISION	DATE	BY	APPROVED	DESCRIPTION
1	5-16-79	W.E.		Add R/W's

Drawn by D.L.H.
Checked by W.E.
In Charge
Date 3-29-79

ANDERSON SURVEY COMPANY
6412 E. 87th STREET
KANSAS CITY, MISSOURI 64138
816-361-3333

DEPARTMENT OF THE ARMY
KANSAS CITY DISTRICT
CORPS OF ENGINEERS

PARTIAL BOUNDARY SURVEYS
SMITHVILLE LAKE
CLAY & CLINTON COUNTIES, MISSOURI

Scale: APPRX. 1"=400'
Contract Number: DACW41-78-C-0130
Job Number: 30618
Sheet: 114

Clay County, Missouri
Land Survey Document
http://www.ClayCoGov.com