Clay County, Missouri
Land Survey Document

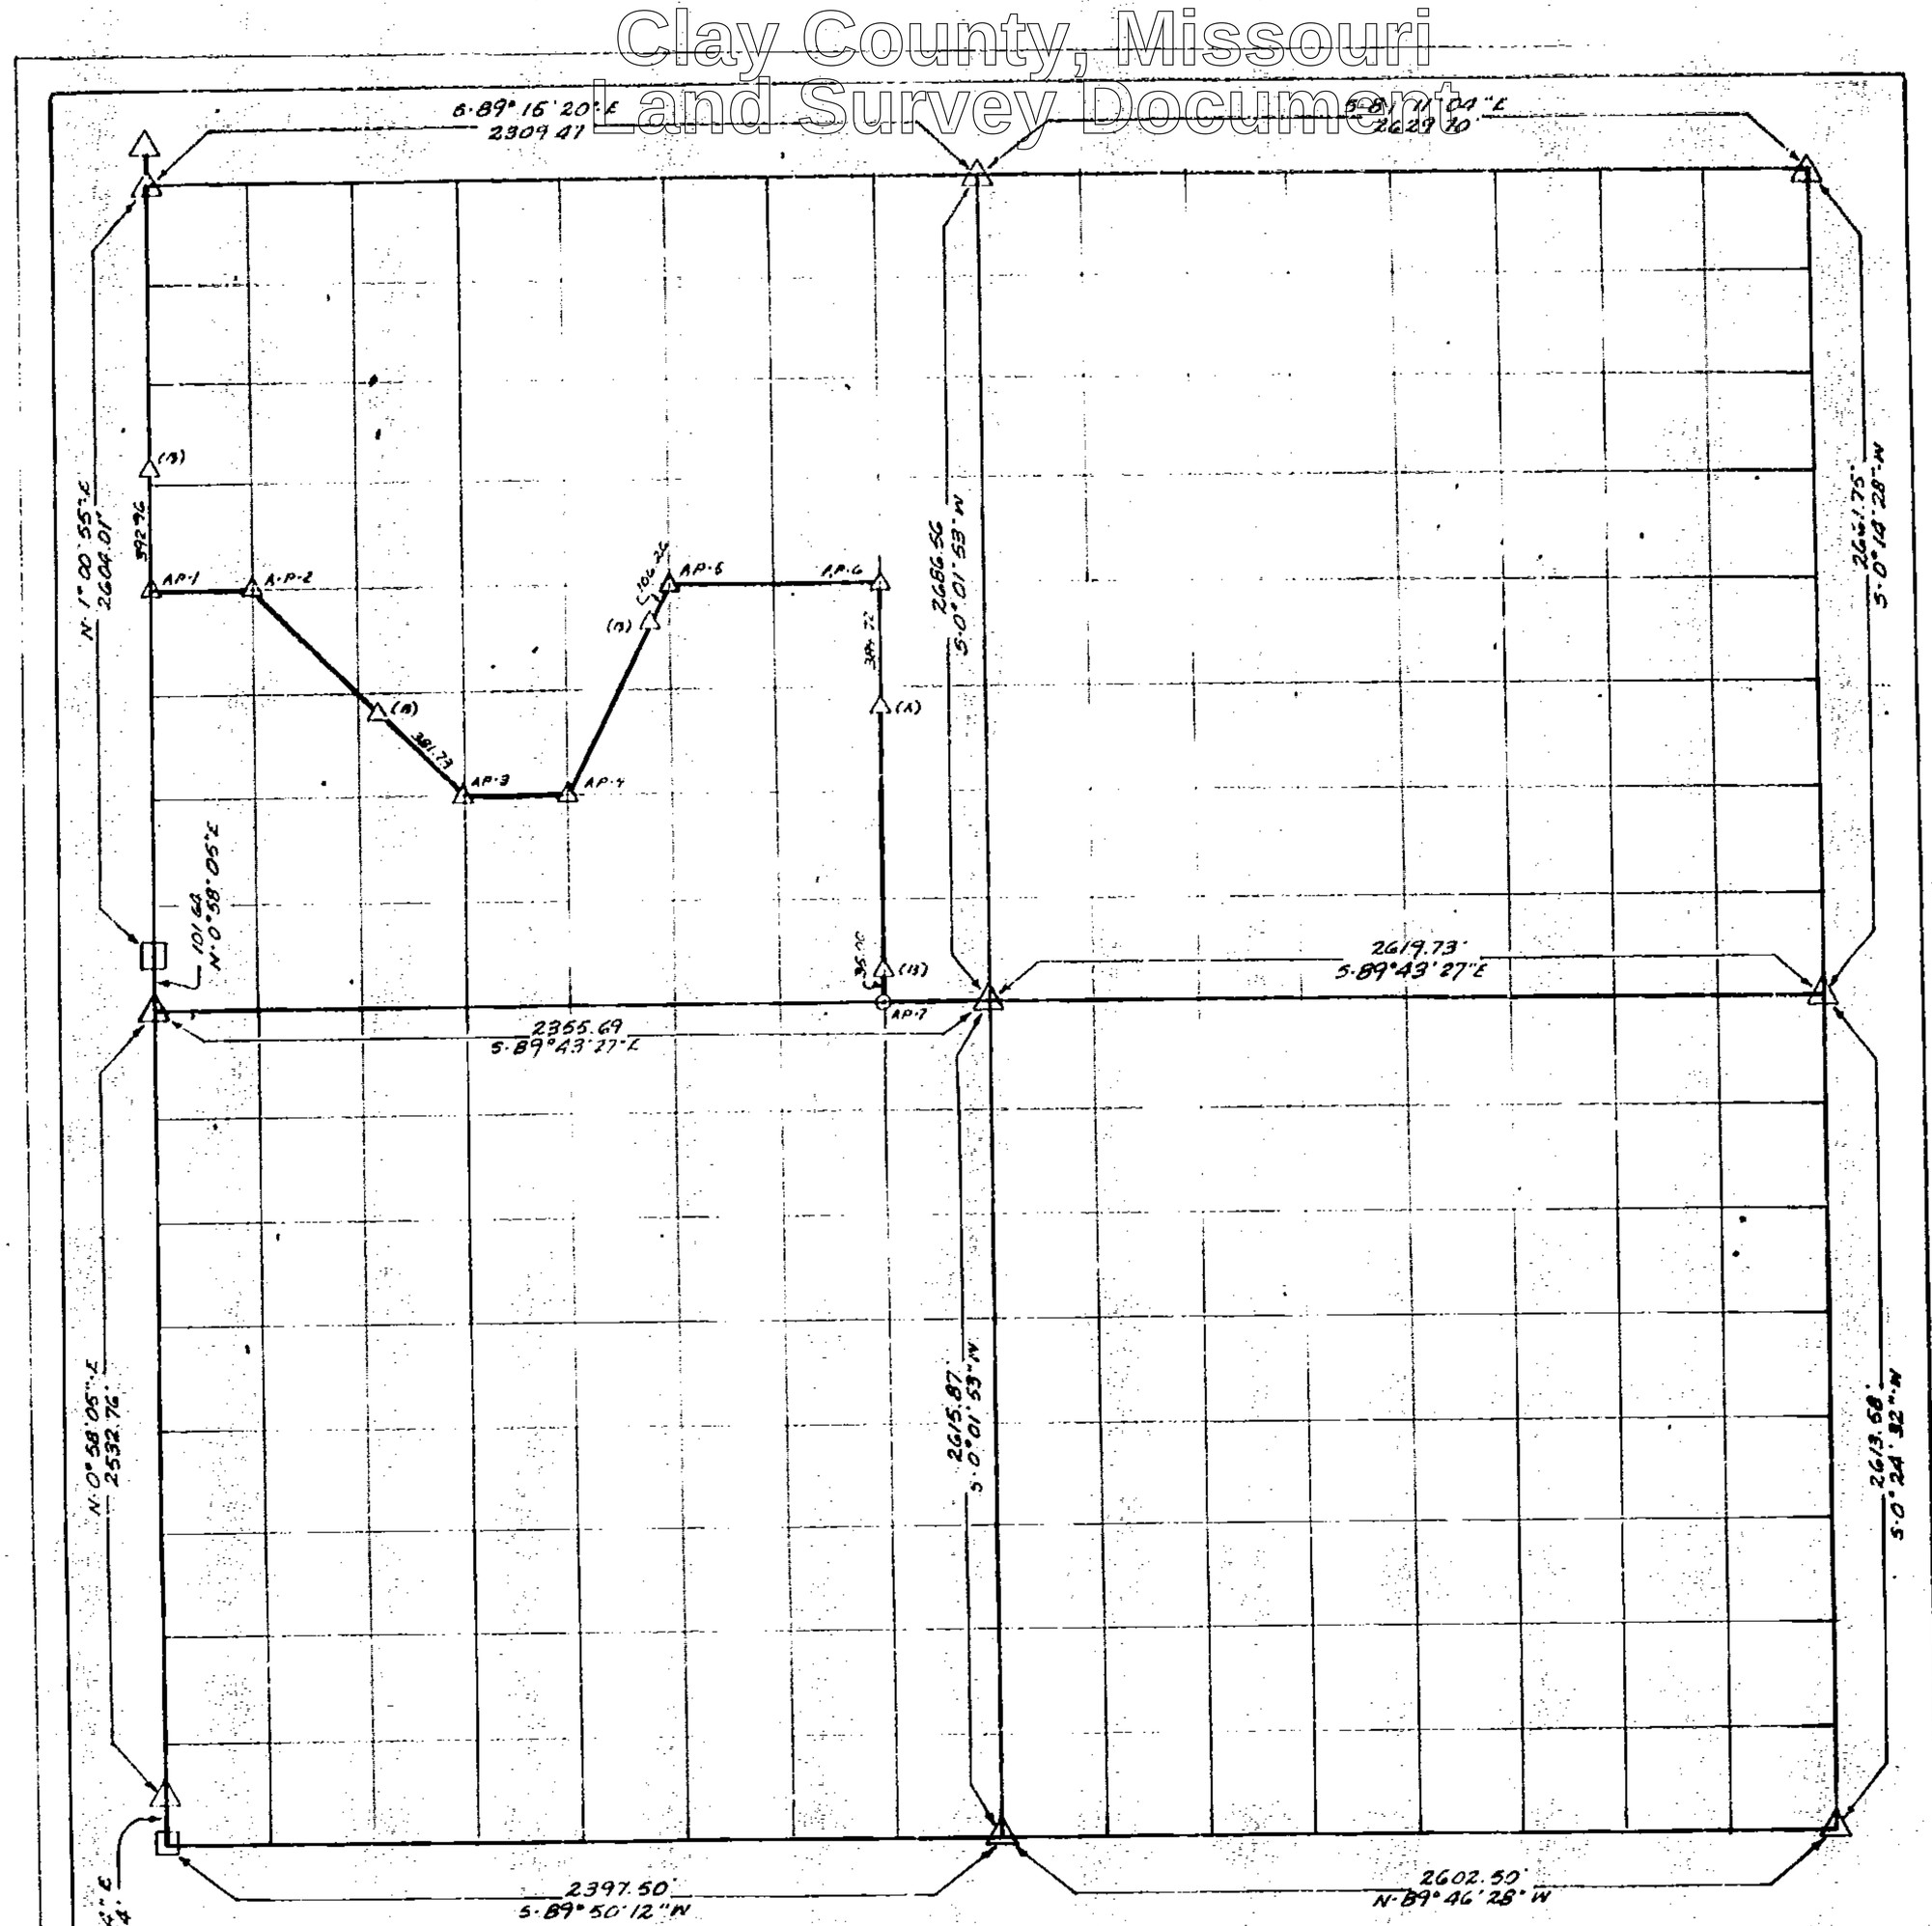

Book No.	Page No.	Sta. to Sta.		Distance	Bearing
SM 30	30	.IN Cor.	AP-1	1352.82	N 1° 00' 55" E
SM 30	30-29	AP-1	AP-2	291.58	S 89° 29' 31" E
SM 30	29	AP-2	AP-3	890.65	S 40° 15' 17" E
SM 30	28	AP-3	AP-4	293.07	N 89° 36' 30" W
SM 30	28	AP-4	AP-5	734.44	N 23° 54' 52" E
SM 30	27	AP-5	AP-6	583.14	S 89° 29' 31" E
SM 30	27	AP-6	AP-7	1344.45	S 0° 09' 17" W
SM 30	27	AP-7	Center of section	294.46	S 89° 43' 27" E

Book No.	Page No.	Sta. to Sta.		Distance	Bearing

N

LEGEND
- △ MONUMENT
- □ EXISTING STONE
- ○ IRON PIN

NOTE: Bearings and distances in reference to Missouri State Plane Coordinate System.
All distances are reduced to grid. To get ground distance multiply distance x 1.00010249

Filed with Missouri Department of Natural Resources
January 27, 1987

Prepared By
Evans, Inc.
Surveying & Engineering
Liberty, Missouri

CERTIFICATION:
I hereby certify that this survey, plat and description were prepared by me or under my direct personal supervision and that I am a duly Registed Land Surveyor under the laws of the State of Missouri. License No. 61

By Harvey G. Evans
Harvey G. Evans
Date Oct. 24, 1974

750-23846

LITTLE PLATTE RIVER, MISSOURI
SMITHVILLE LAKE
BOUNDARY SURVEYS
SEC. 30 T 53 N R 32 W 5th PM
CLAY COUNTY, MISSOURI

U.S. ARMY ENGINEER DISTRICT
KANSAS CITY
CORPS OF ENGINEERS
Contract No. D-A-C-N-74-C-0035

http://www.ClayCoGov.com