Clay County, Missouri
Land Survey Document

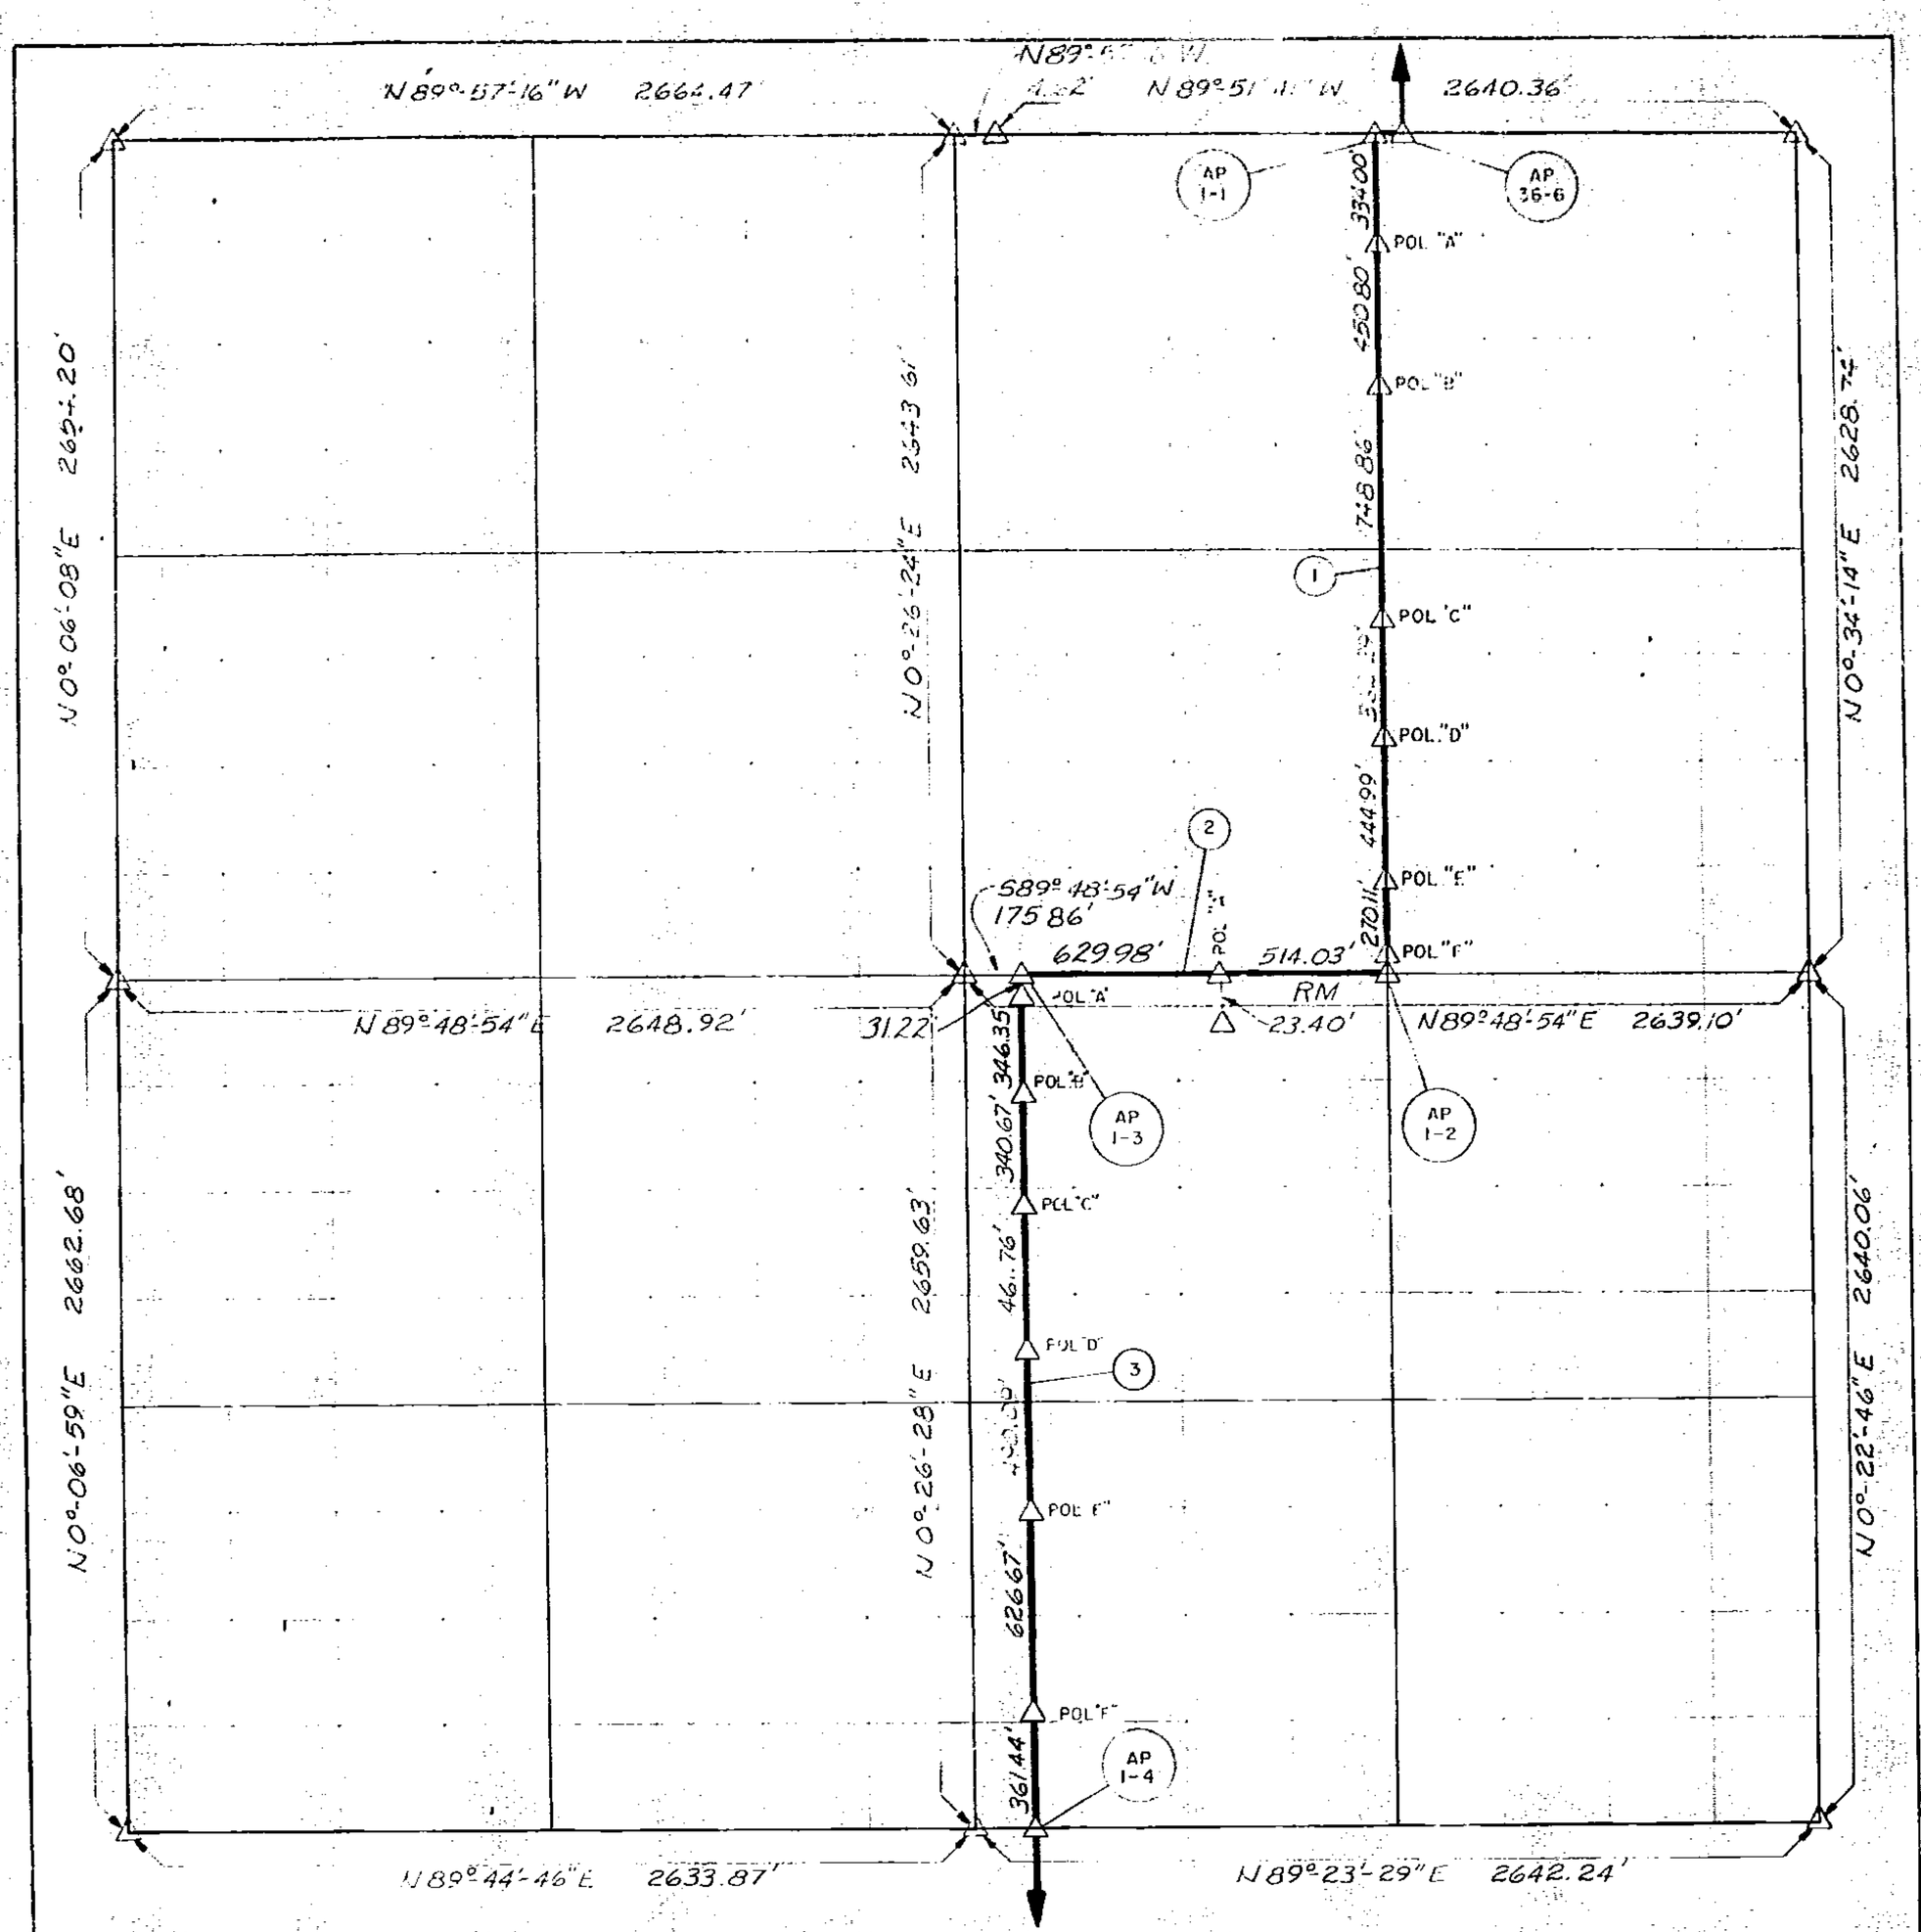

BOOK NO.	PAGE NO.	COURSE NO.	DISTANCE	BEARING

BOOK NO.	PAGE NO.	COURSE NO.	DISTANCE	BEARING
SM 129	6	1	2656.17	S 0°32'18" W
SM 129	6	2	[illegible]	[illegible] 48' 54" W
SM 129	[illegible]	3	2659.202'	[illegible] 45" W

BOOK NO.	PAGE NO.	COURSE NO.	DISTANCE	BEARING

DATE SURVEYED FEBRUARY 1978

NOTE:
DISTANCES SHOWN ON THIS PLAT MULIPLIED BY 1.0001033 WILL GIVE FIELD DIST.

LEGEND
△ MONUMENT
□ EXISTING STONE
○ IRON PIN

LITTLE PLATTE RIVER, MISSOURI
SMITHVILLE LAKE
BOUNDARY SURVEY
SEC 1 T-53 N R-33-W 5th PM
CLAY COUNTY, MISSOURI

CORPS OF ENGINEERS
KANSAS CITY DISTRICT
U. S. ARMY
Approved:
CHIEF, SURVEY SECTION
SURVEYED BY R R R
CHECKED BY S R B
FILE NO.

Filed with Missouri Department of Natural Resources
January 27, 1987

750-23848

1/27/87 KM
Sing Doc

http://www.ClayCoGov.com