Clay County, Missouri
Land Survey Document

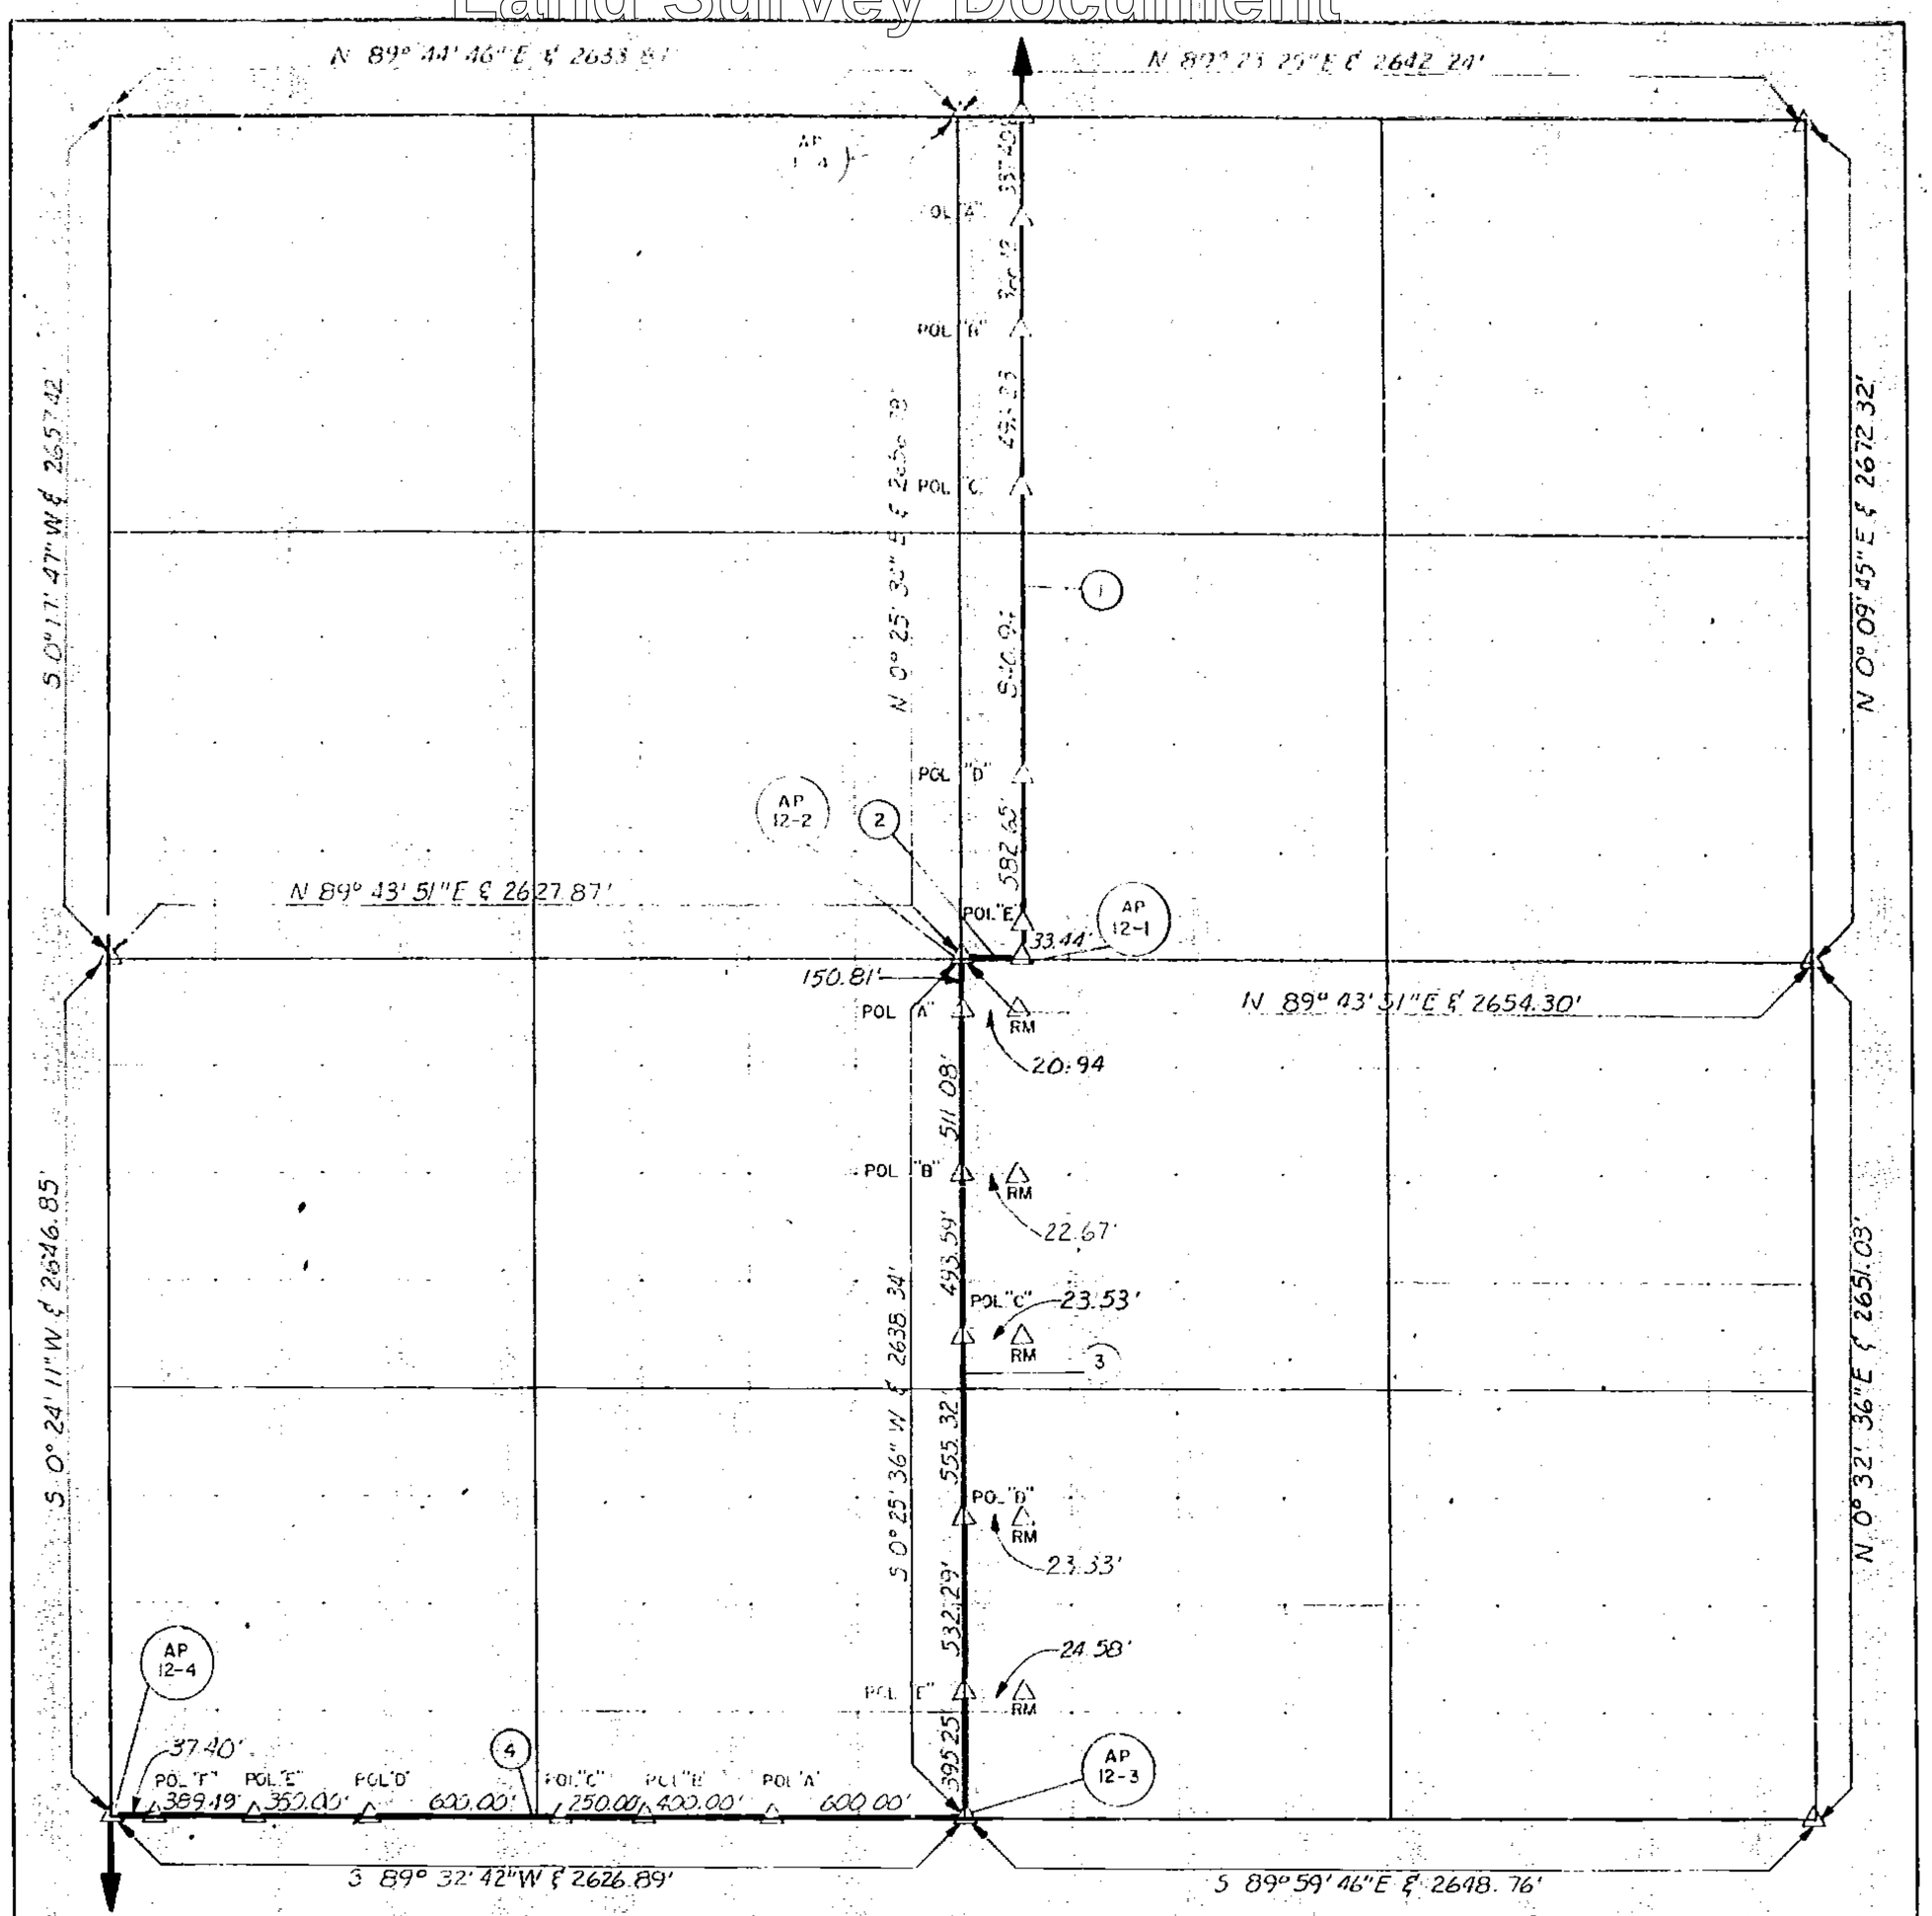

BOOK NO.	PAGE NO.	COURSE NO.	DISTANCE	BEARING
SM-129	21	1	2657.01'	S 0° 21' 49" W
SM-129	25	2	185.66'	S 89°43'51" W
SM-129	26	3	2638.34'	S 0° 25' 36" W
SM-130	21	4	2626.89'	S 89° 32' 42" W

BOOK NO.	PAGE NO.	COURSE NO.	DISTANCE	BEARING

BOOK NO.	PAGE NO.	COURSE NO.	DISTANCE	BEARING

DATE SURVEYED FEB 1978

LEGEND

△ MONUMENT
□ EXISTING STONE
○ IRON PIN

NOTE:
SECTION DATA FROM DEPENDENT RESURVEY BY EVANS INC. BASED ON MO. STATE PLANE COORDINATE SYSTEM. THE COMBINED GRID FACTOR USED IS .9998967. THE GRID DISTANCES ON THIS PLAT MULTIPLIED BY 1.0001033 WILL GIVE THE GROUND DISTANCE.

Filed with Missouri Department of Natural Resources
January 27, 1987

750-23849

LITTLE PLATTE RIVER, MISSOURI
SMITHVILLE LAKE
BOUNDARY SURVEY
SEC. 12 T-53-N R-33-W 5th PM
CLAY COUNTY, MISSOURI

CORPS OF ENGINEERS
KANSAS CITY DISTRICT
U. S. ARMY
Approved:
CHIEF, SURVEY SECTION
SURVEYED BY: RHR CHECKED BY: SRB
FILE NO.

Compare NSC Lot 2/1

http://www.ClayCoGov.com