Clay County, Missouri
Land Survey Document

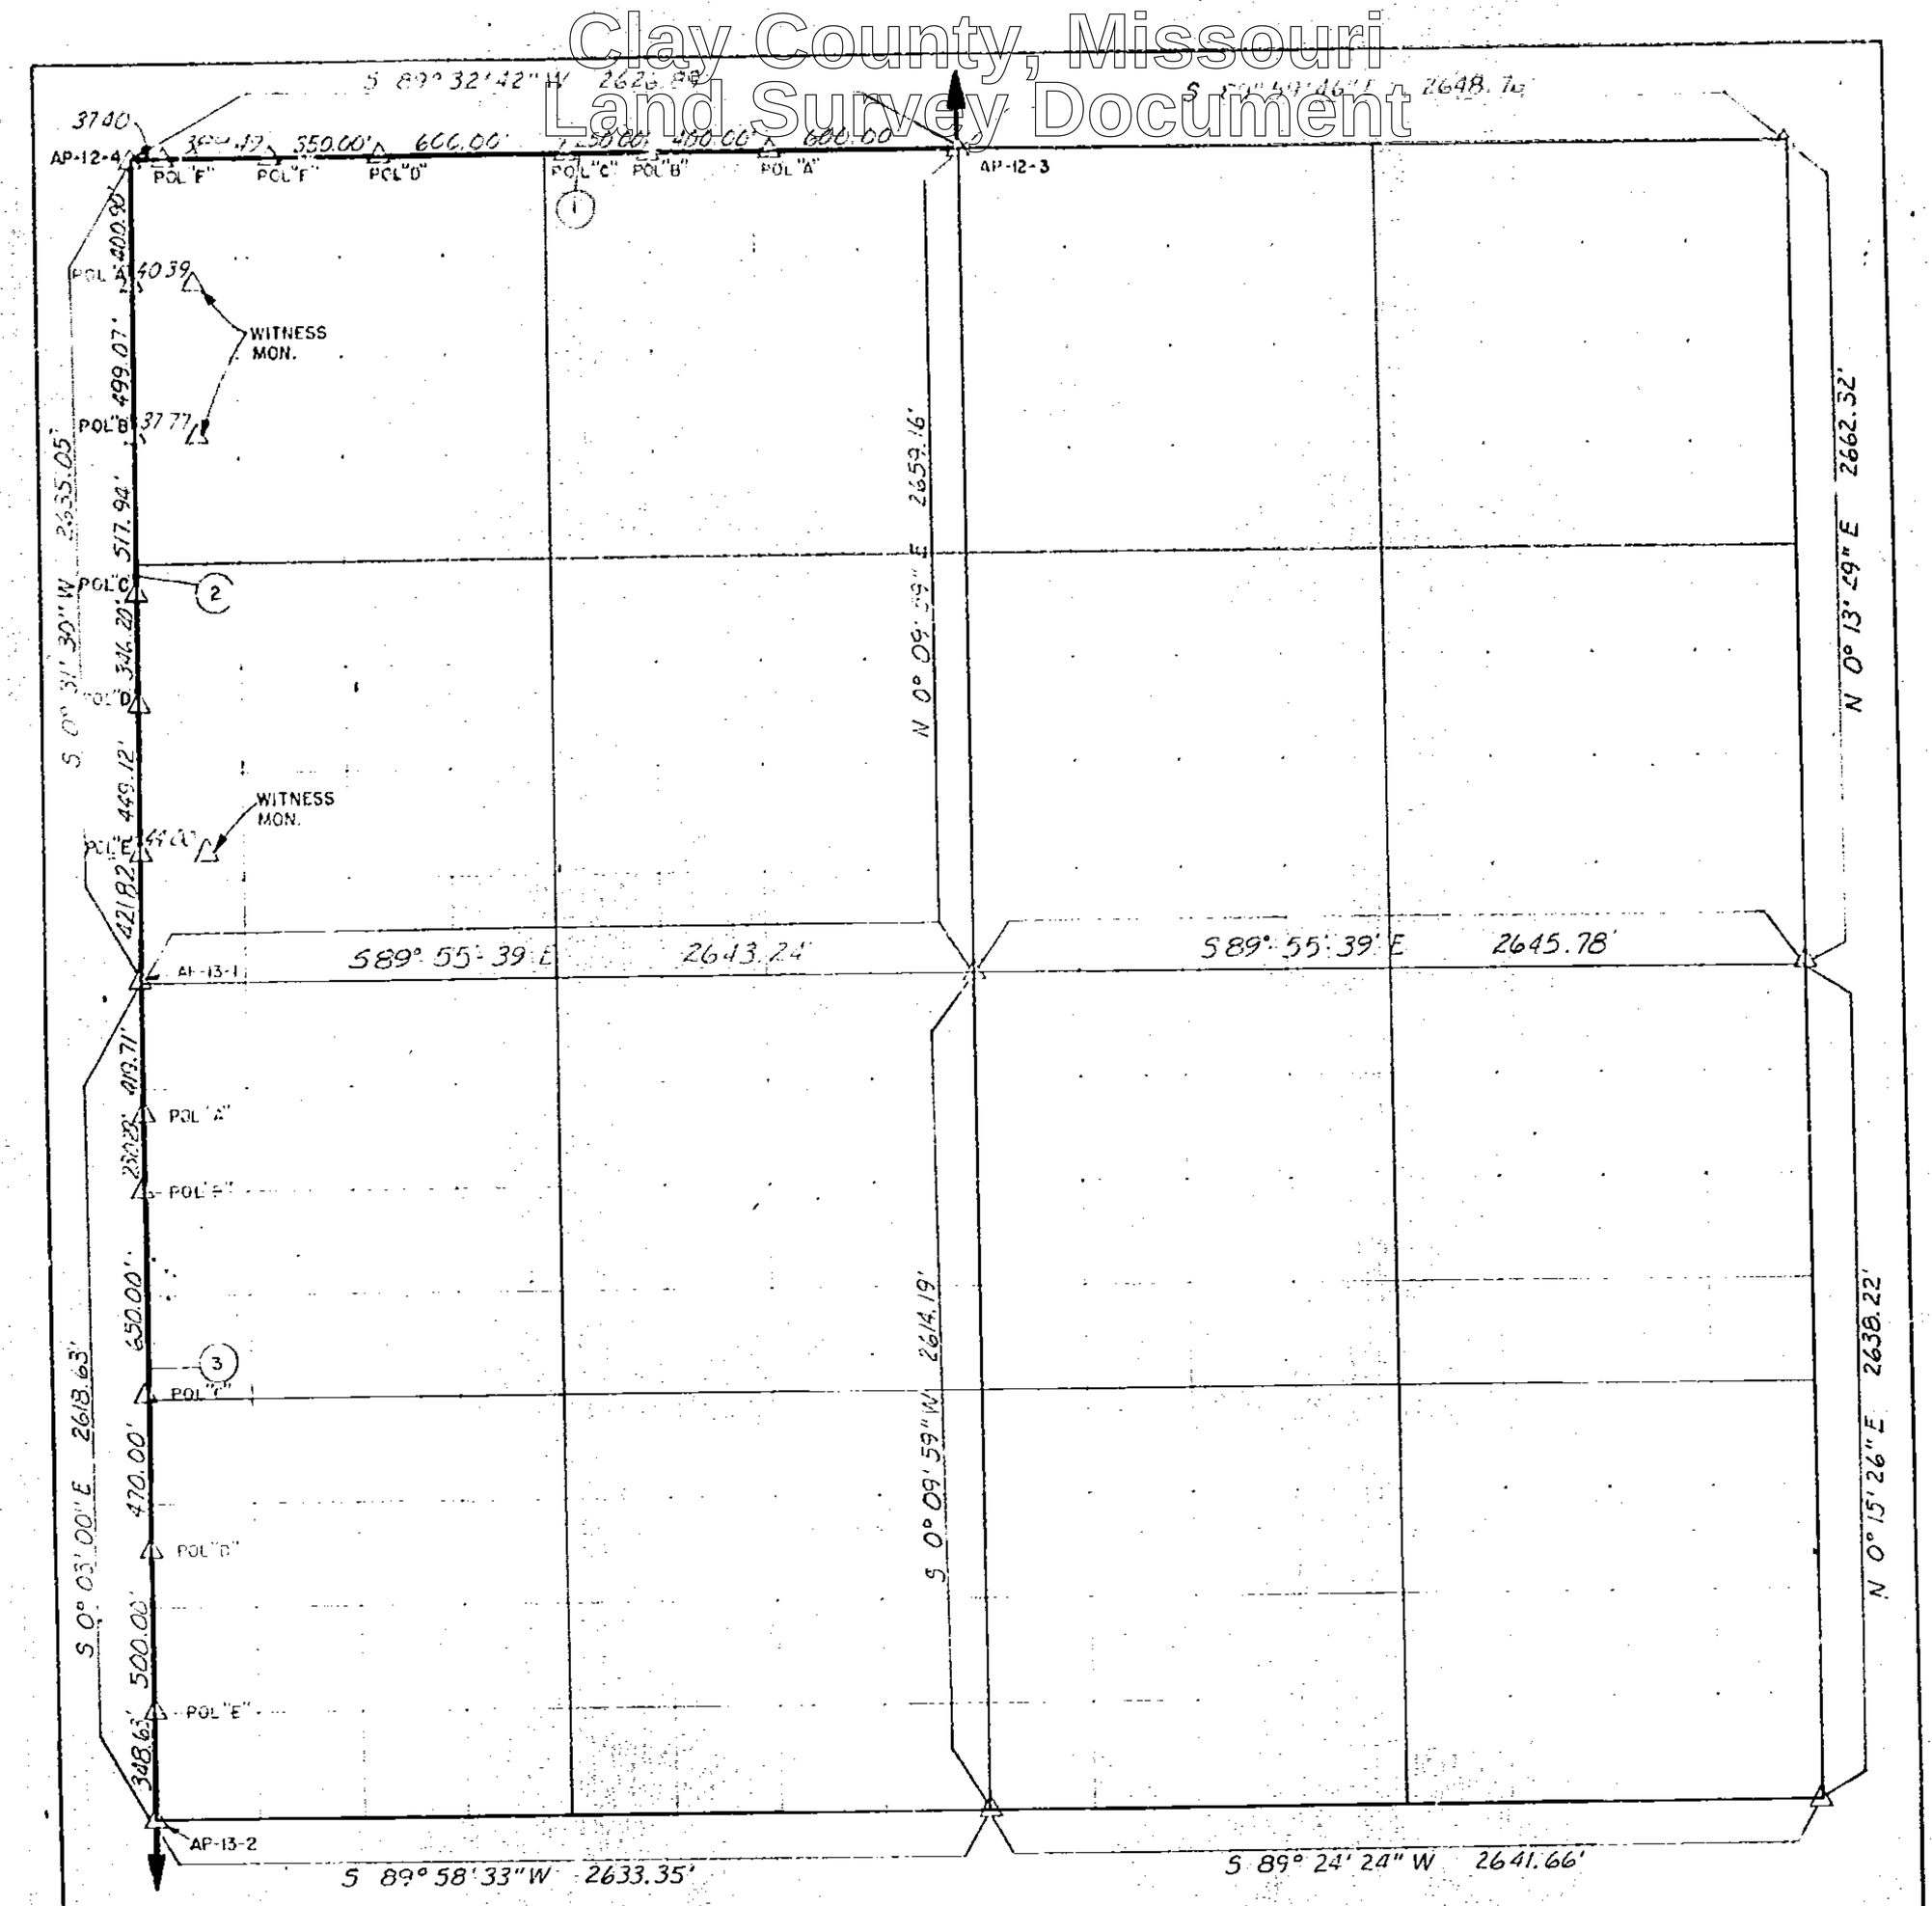

BOOK NO.	PAGE NO.	COURSE NO.	DISTANCE	BEARING

BOOK NO.	PAGE NO.	COURSE NO.	DISTANCE	BEARING
SM-130	21	1	2626.89	S 89° 32' 42" W
SM-130	21	2	2635.05'	S 0° 31' 30" W
SM-130	24	3	2618.63'	S 0° 03' 00" E

BOOK NO.	PAGE NO.	COURSE NO.	DISTANCE	BEARING

1/27/87 ABR
750-23850

DATE SURVEYED FEB 1978

LEGEND
△ MONUMENT
□ EXISTING STONE
○ IRON PIN

LITTLE PLATTE RIVER, MISSOURI
SMITHVILLE LAKE
BOUNDARY SURVEY
SEC. 13 T-53-N R-33-W 5th PM
CLAY COUNTY, MISSOURI

CORPS OF ENGINEERS
KANSAS CITY DISTRICT
U. S. ARMY
Approved:
CHIEF, SURVEY SECTION
SURVEYED BY RBR
CHECKED BY SRB
FILE NO

NOTE:
THE GRID DISTANCES ON THIS PLAT MULTIPLIED BY 1.0001033 WILL GIVE THE GROUND DISTANCE.

Filed with Missouri Department of Natural Resources
January 27, 1987

750-23850

http://www.ClayCoGov.com