CLAY COUNTY, MISSOURI

Section 23 Township 53 N. Range 33 W.

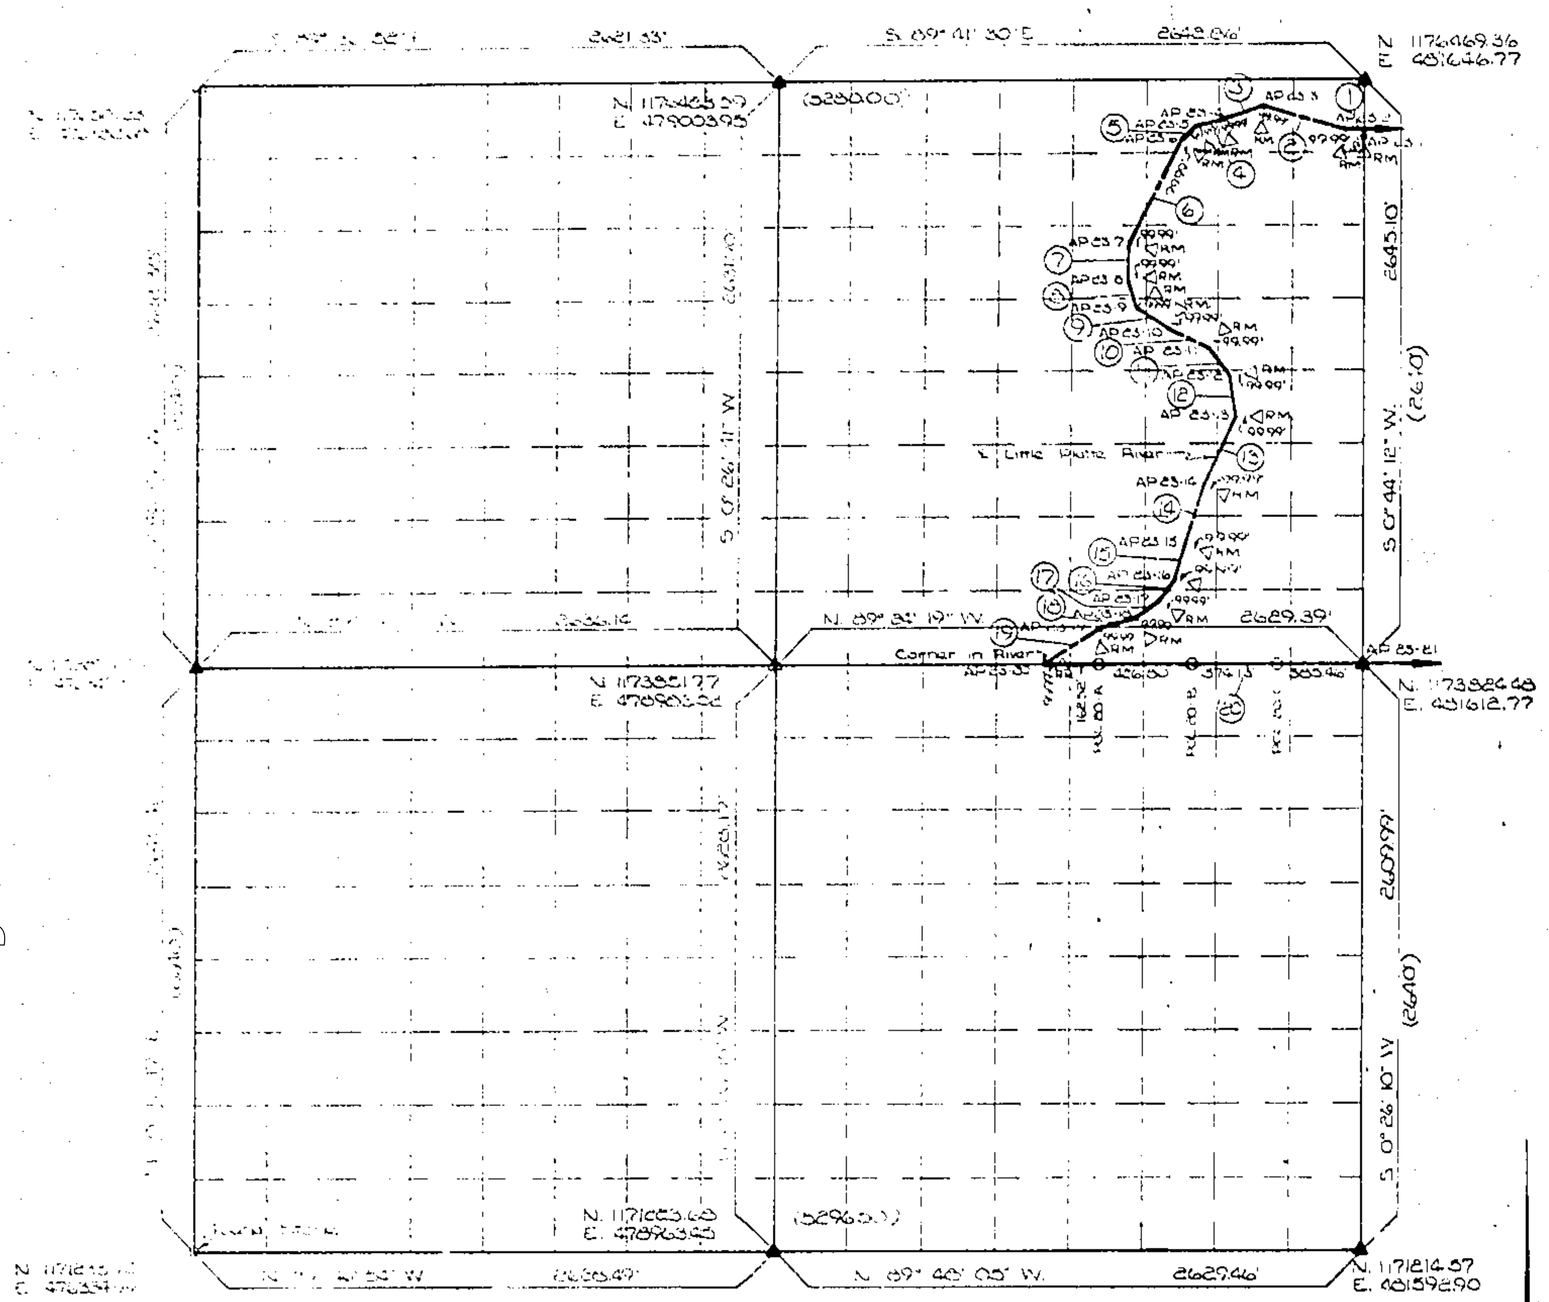

FIELD BOOK NO. SM 189 DATE: NOVEMBER 1979

PAGE NO	COURSE NO.	DISTANCE	BEARING
13a	1	106.34'	N. 87° 58' 33" W.
13a	2	366.89'	N. 74° 08' 21" W.
13a	3	217.13'	S. 72° 22' 11" W.
13b	4	101.31'	S. 75° 46' 37" W.
13b	5	99.72'	S. 46° 45' 41" W.
13b	6	586.46'	S. 26° 20' 52" W.
13b	7	150.20'	S. 0° 58' 35" W.
13b	8	128.33'	S. 16° 35' 24" E.
13b	9	175.94'	S. 56° 47' 46" E.
13b-14a	10	198.12'	S. 63° 43' 49" E.
14a	11	165.71'	S. 37° 28' 16" E.
14a	12	185.83'	S. 7° 25' 47" E.
14a	13	389.60'	S. 84° 26' 30" W.
14a	14	297.30'	S. 17° 21' 55" W.
14b	15	154.69'	S. 17° 54' 41" W.
14b	16	120.08'	S. 35° 47' 36" W.
14b	17	134.25'	S. 53° 54' 26" W.
14b-15a	18	171.25'	S. 76° 23' 54" W.
15a	19	306.43'	S. 63° 58' 43" W.
15a & 15a	20	1448.90	S. 89° 24' 19" E.

PAGE NO.	COURSE NO.	DISTANCE	BEARING

LEGEND

- ▲ MONUMENT FOUND
- △ MONUMENT SET (BREAKOFF MODEL A-1-BR)
- ○ MONUMENT SET (MODEL G-1)
- • SPIKE NAIL SET
- ◘ FOUND AS DESCRIBED
- ▭ EVANS DISTANCE
- ( ) GLO DISTANCE

TECHNICAL NOTES

ALL COORDINATES, BEARINGS, AND DISTANCES ARE BASED UPON THE MISSOURI STATE PLANE COORDINATE SYSTEM, WEST ZONE.

THE COMBINED GRID FACTOR, SUPPLIED BY THE CORPS OF ENGINEERS IS 0.9998957

(GRID DISTANCE X 1.0001043 = FIELD DISTANCE)

CERTIFICATE OF SURVEY

I HEREBY CERTIFY THAT THE ABOVE PLAT IS A TRUE AND CORRECT REPRESENTATION OF THE SURVEY MADE IN SECTION 23 TOWNSHIP 53 N., RANGE 33 W. CLAY COUNTY, MISSOURI.

Oliver S. Anderson
MO. REGISTERED LAND SURVEYOR 1/27/87 [illegible]

REVISION	DATE	BY	APPROVED	DESCRIPTION
1	12-18-79	DLH		Removed Note

Drawn by DLH
Checked by
In charge
Date 11-20-79

ANDERSON SURVEY COMPANY
6412 E. 87th STREET
KANSAS CITY, MISSOURI 64138
816-361-5555

DEPARTMENT OF THE ARMY
KANSAS CITY DISTRICT
CORPS OF ENGINEERS

PARTIAL BOUNDARY SURVEYS
SMITHVILLE LAKE
CLAY & CLINTON COUNTIES, MISSOURI

Scale APPROX. 1" = 400'
Contract Number DACW41-78-C-0130
Job Number 30618
Sheet 117

Filed with Missouri Department of Natural Resources
January 27 1987

750-23851

Clay County, Missouri
Land Survey Document

http://www.ClayCoGov.com