Clay County, Missouri
Land Survey Document

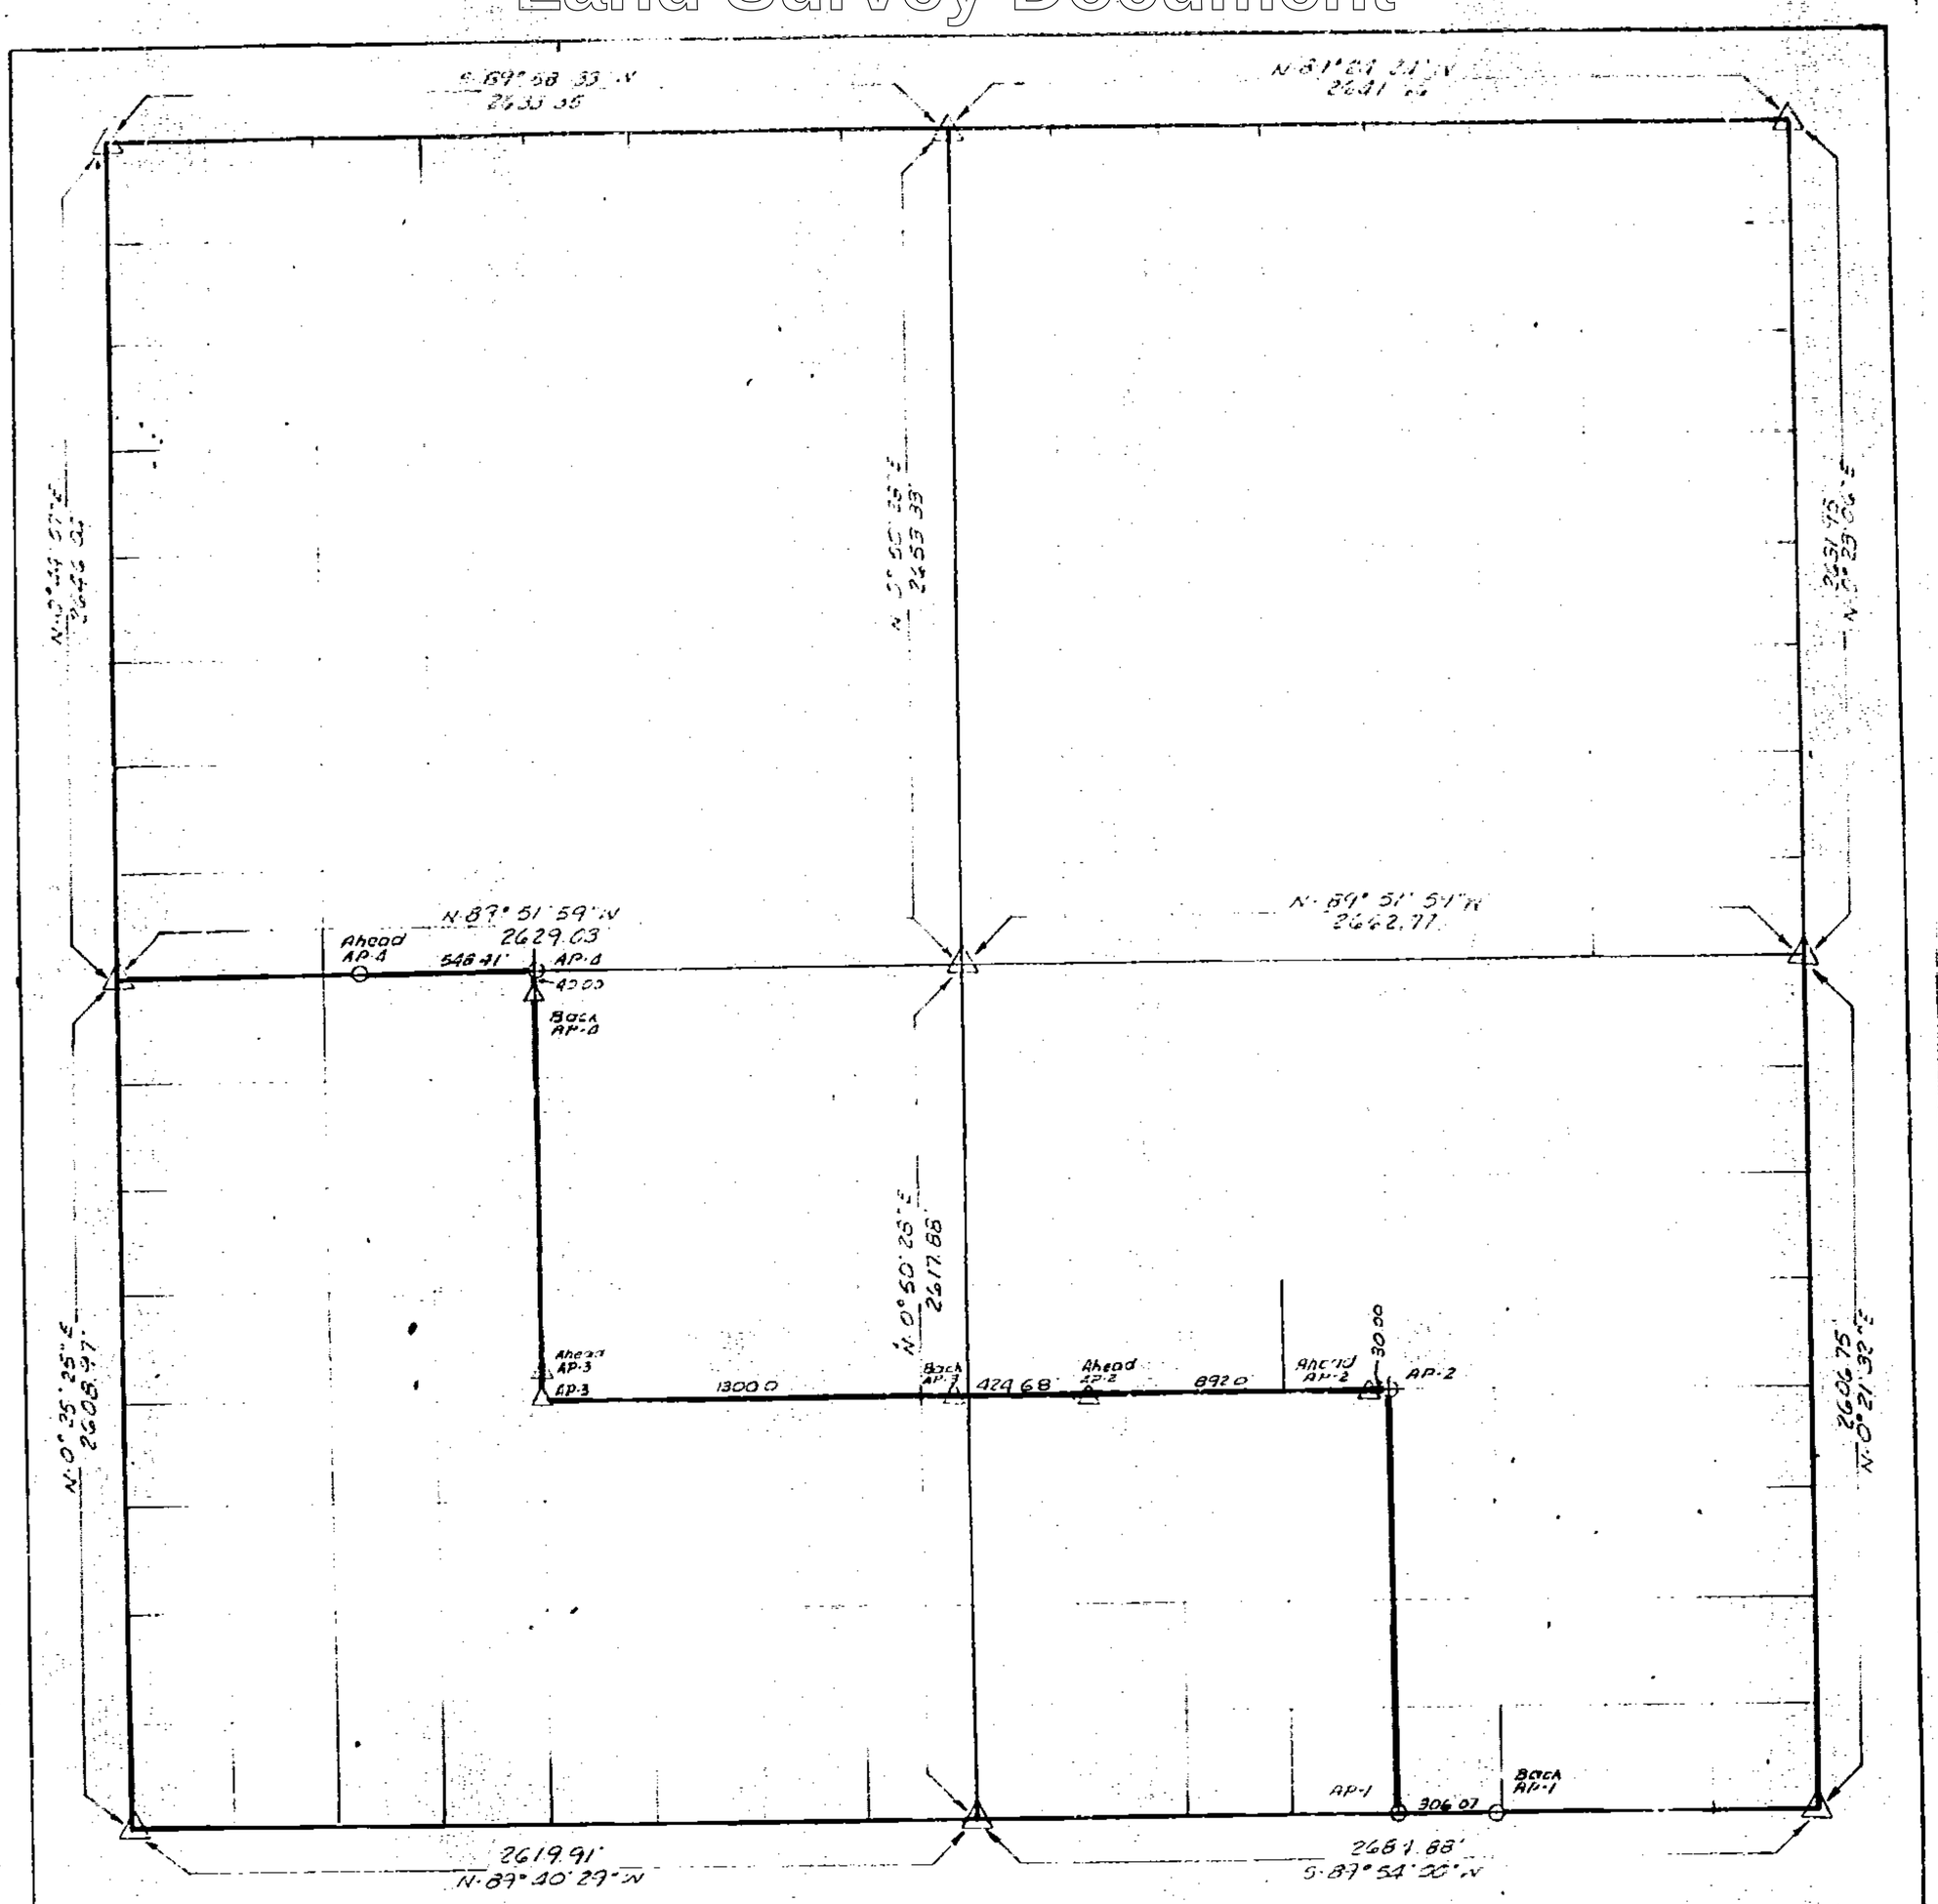

Book No.	Page No	Sta to Sta		Distance	Bearing
SM 35	23	SE Cor.	AP-1	1342.44	S.89°54'00"W
SM 35	23-24	AP-1	AP-2	1282.79	N.0°36'03"E
SM 35	24	AP-2	AP-3	2646.68	N.89°51'58"W
SM 35	25	AP-3	AP-4	1369.50	N.0°37'58"E
SM 35	25	AP-4	W¼ Cor.	1314.52	N.89°51'59"W

Book No	Page No	Sta to Sta	Distance	Bearing

N

Filed with Missouri Department of Natural Resources
January 20 1977

LEGEND

△ 2" PIPE MONUMENT (WITH BRASS CAP)
□ EXISTING STONE
○ IRON PIN

NOTE: Bearings and distances in reference to Missouri State Plane Coordinate System. All distances are reduced to grid

To get ground distance multiply distance x 1.000103321

CERTIFICATION:
I hereby certify that this survey, plat and description were prepared by me or under my direct personal supervision and that I am a duly Registered Land Surveyor under the laws of the State of Missouri. License No. 61

By Harvey G. Evans date Dec. 18, 1974
Harvey G. Evans

H.G. Evans

750-23852

LITTLE PLATTE RIVER, MISSOURI
SMITHVILLE LAKE
BOUNDARY SURVEYS
SEC. 24 T 53 N R 33 W 5th P.M.
CLAY COUNTY, MISSOURI

U.S. ARMY ENGINEER DISTRICT
KANSAS CITY
CORP OF ENGINEERS
Contract No. D-A-C-W-74-C-0095

Prepared by:
Evans, Inc.
Surveying & Engineering
Liberty, Missouri

Recorded
Book 1281 Page 1

http://www.ClayCoGov.com