Clay County, Missouri
Land Survey Document

CLINTON COUNTY, MISSOURI

Section 24 Township 54 N. Range 33 W.

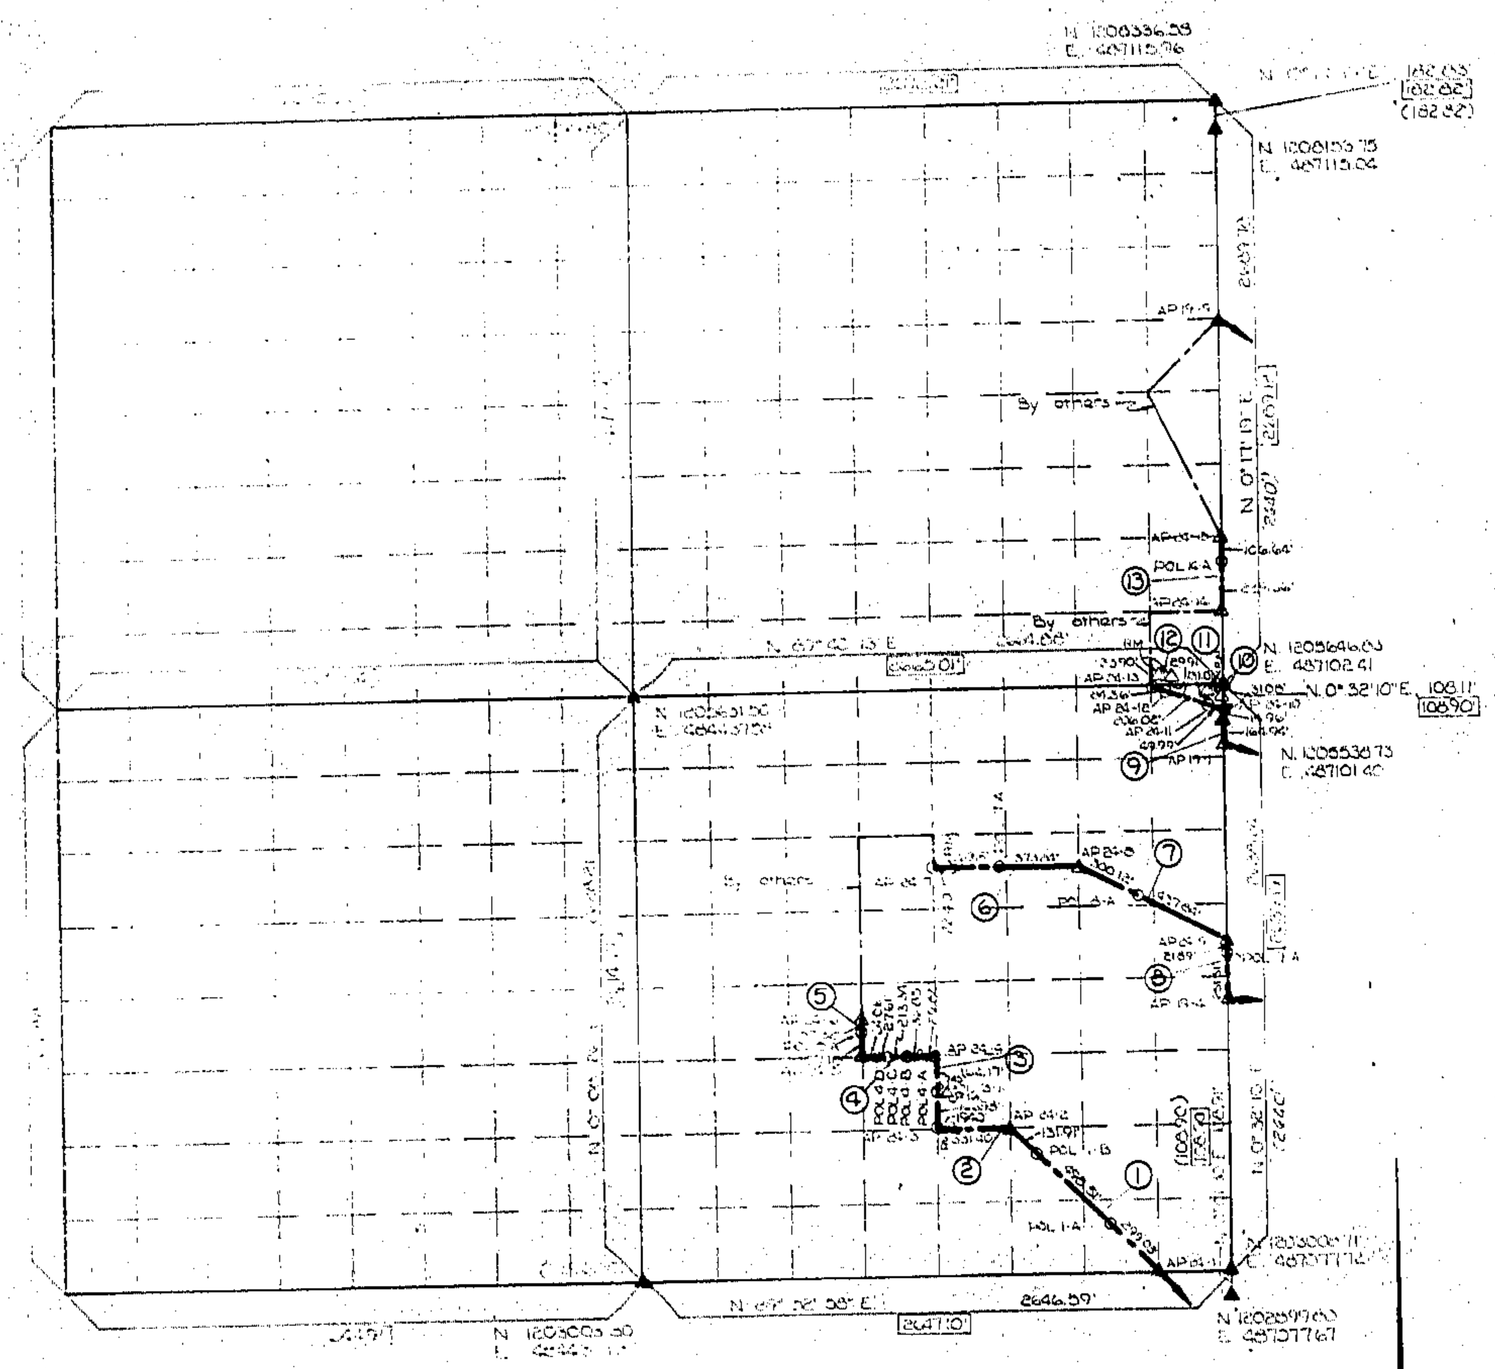

FIELD BOOK NO. SM 187 DATE: JAN., 1979

PAGE NO	COURSE NO.	DISTANCE	BEARING
9a	1	929.44'	N 44° 59' 50" W
9b	2	331.40'	S 89° 49' 46" W
9a	3	329.15'	N 0° 20' 19" E
10b	4	331.68'	S 89° 48' 10" W
11a	5	164.50	N 0° 17' 21" E
11b	6	664.79'	N 89° 44' 11" E
12a	7	737.96'	S 63° 43' 21" E
12b	8	273.40'	S 0° 32' 10" W
13b	9	179.90'	N 0° 32' 10" E
13b	10	49.99'	N 76° 31' 29" W
13b	11	206.02	N 73° 19' 11" W
14a	12	84.36'	N 75° 57' 23" W
13a	13	336.30'	N 0° 17' 19" E

PAGE NO	COURSE NO.	DISTANCE	BEARING

LEGEND

- ▲ MONUMENT FOUND
- △ MONUMENT SET (BREAKOFF MODEL A-1-BR)
- ○ MONUMENT SET (MODEL G-1)
- • SPIKE NAIL SET
- ▫ FOUND AS DESCRIBED
- ▭ EVANS DISTANCE
- ( ) GLO DISTANCE

TECHNICAL NOTES

ALL COORDINATES, BEARINGS, AND DISTANCES ARE BASED UPON THE MISSOURI STATE PLANE COORDINATE SYSTEM, WEST ZONE.
THE COMBINED GRID FACTOR, SUPPLIED BY THE CORPS OF ENGINEERS IS 0.9998957
(GRID DISTANCE X 1.0001043 = FIELD DISTANCE)

ALL QUARTER SECTION MONUMENTATION WAS PREVIOUSLY SET BY EVANS, INC. AND ACCEPTED BY US

CERTIFICATE OF SURVEY

I HEREBY CERTIFY THAT THE ABOVE PLAT IS A TRUE AND CORRECT REPRESENTATION OF THE SURVEY MADE IN SECTION 24 TOWNSHIP 54 N., RANGE 33 W. CLINTON COUNTY, MISSOURI.

MO. REGISTERED LAND SURVEYOR

1/27/87 [illegible]

Filed with Missouri Department of Natural Resources January 27, 1987

750-23877

REVISION	DATE	BY	APPROVED	DESCRIPTION

Drawn by DLH
Checked by [illegible]
In charge [illegible]
Date 6-5-79

ANDERSON SURVEY COMPANY
6412 E. 87th STREET
KANSAS CITY, MISSOURI 64138
816-361-5555

DEPARTMENT OF THE ARMY
KANSAS CITY DISTRICT
CORPS OF ENGINEERS

PARTIAL BOUNDARY SURVEYS
SMITHVILLE LAKE
CLAY & CLINTON COUNTIES, MISSOURI

Scale APPOX. 1"=400'
Contract Number DACW41-78-C-0130
Job Number 30618
Sheet 138

http://www.ClayCoGov.com