Clay County, Missouri
Land Survey Document

CLINTON COUNTY, MISSOURI

Section 25 Township 54 N. Range 33 W.

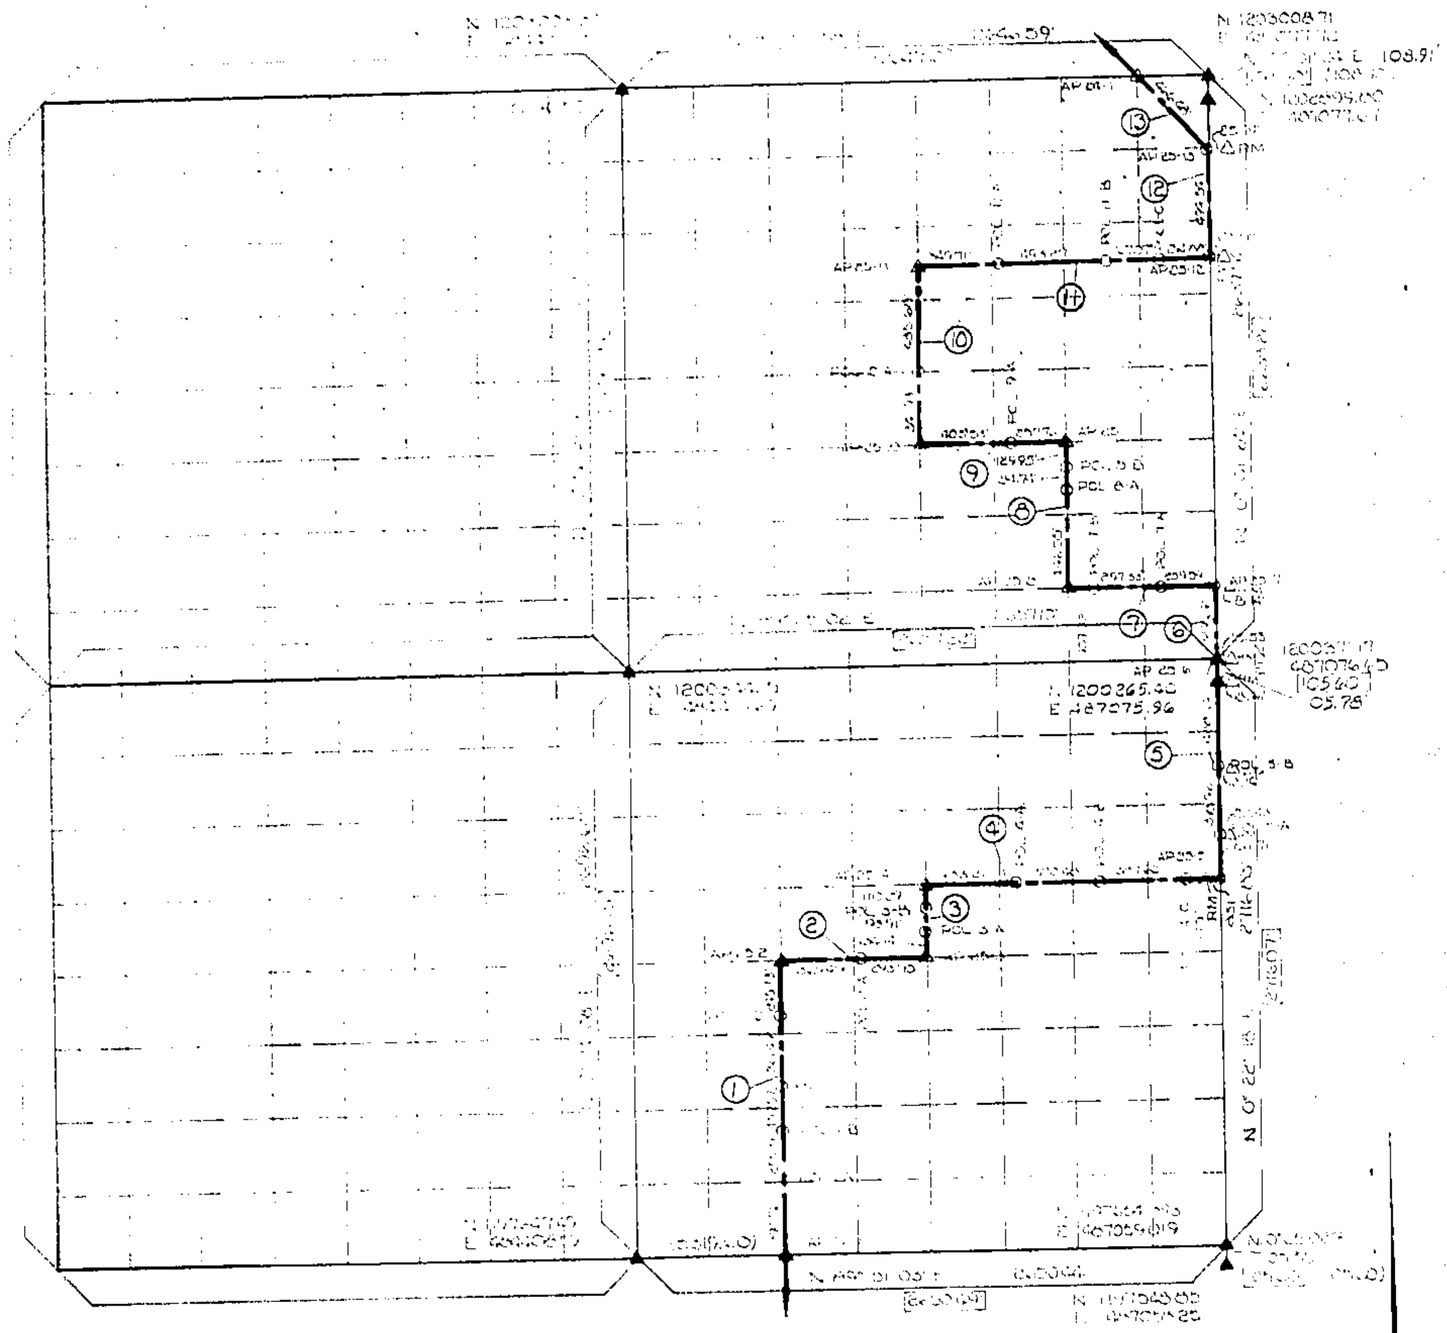

FIELD BOOK NO. SM 188 DATE: JAN., 1979

PAGE NO	COURSE NO	DISTANCE	BEARING
17a	1	1350.06	[illegible]
16b	2	663.44	N 89°38'02" E
16a	3	338.34	N 0°18'14" E
16a	4	1327.29	N 89°34'47" E
15b	5	1018.01	N 0°22'18" E
15a	6	329.69	N 0°01'24" E
15a	7	663.94	S 89°28'30" W
14b	8	660.74	N 0°04'46" E
14a	9	663.29	S 89°35'29" W
14a	10	827.61	N 0°08'08" E
14a	11	1324.93	N 89°44'13" E
13b	12	494.54	N 0°01'24" E
13a	13	466.48	N 45°08'43" W

PAGE NO.	COURSE NO.	DISTANCE	BEARING

LEGEND

- ▲ MONUMENT FOUND
- △ MONUMENT SET (BREAKOFF MODEL A-1-BR)
- ○ MONUMENT SET (MODEL G-1)
- • SPIKE NAIL SET
- ○ FOUND AS DESCRIBED
- ▭ EVANS DISTANCE
- ( ) GLO DISTANCE

TECHNICAL NOTES

ALL COORDINATES, BEARINGS, AND DISTANCES ARE BASED UPON THE MISSOURI STATE PLANE COORDINATE SYSTEM, WEST ZONE.
THE COMBINED GRID FACTOR, SUPPLIED BY THE CORPS OF ENGINEERS IS 0.9998957
(GRID DISTANCE X 1.0001043 = FIELD DISTANCE)

ALL QUARTER SECTION MONUMENTATION WAS PREVIOUSLY SET BY EVANS, INC AND ACCEPTED BY US.

CERTIFICATE OF SURVEY

I HEREBY CERTIFY THAT THE ABOVE PLAT IS A TRUE AND CORRECT REPRESENTATION OF THE SURVEY MADE IN SECTION 25 TOWNSHIP 54 N., RANGE 33 W. CLINTON COUNTY, MISSOURI.

MO. REGISTERED LAND SURVEYOR

1/27/87 [illegible]
250 [illegible]

Filed with Missouri Department of Natural Resources
January 27 1987

250-23878

REVISION	DATE	BY	APPROVED	DESCRIPTION

Drawn by DLH
Checked by [illegible]
In charge [illegible]
Date 6-5-79

ANDERSON SURVEY COMPANY
6412 E. 87th STREET
KANSAS CITY, MISSOURI 64138
816-361-5555

DEPARTMENT OF THE ARMY
KANSAS CITY DISTRICT
CORPS OF ENGINEERS

PARTIAL BOUNDARY SURVEYS
SMITHVILLE LAKE
CLAY & CLINTON COUNTIES, MISSOURI

Scale APPROX. 1"=400'
Contract Number DACW41-78-C-0130
Job Number 30618
Sheet 139

http://www.ClayCoGov.com