Clay County, Missouri
Land Survey Document

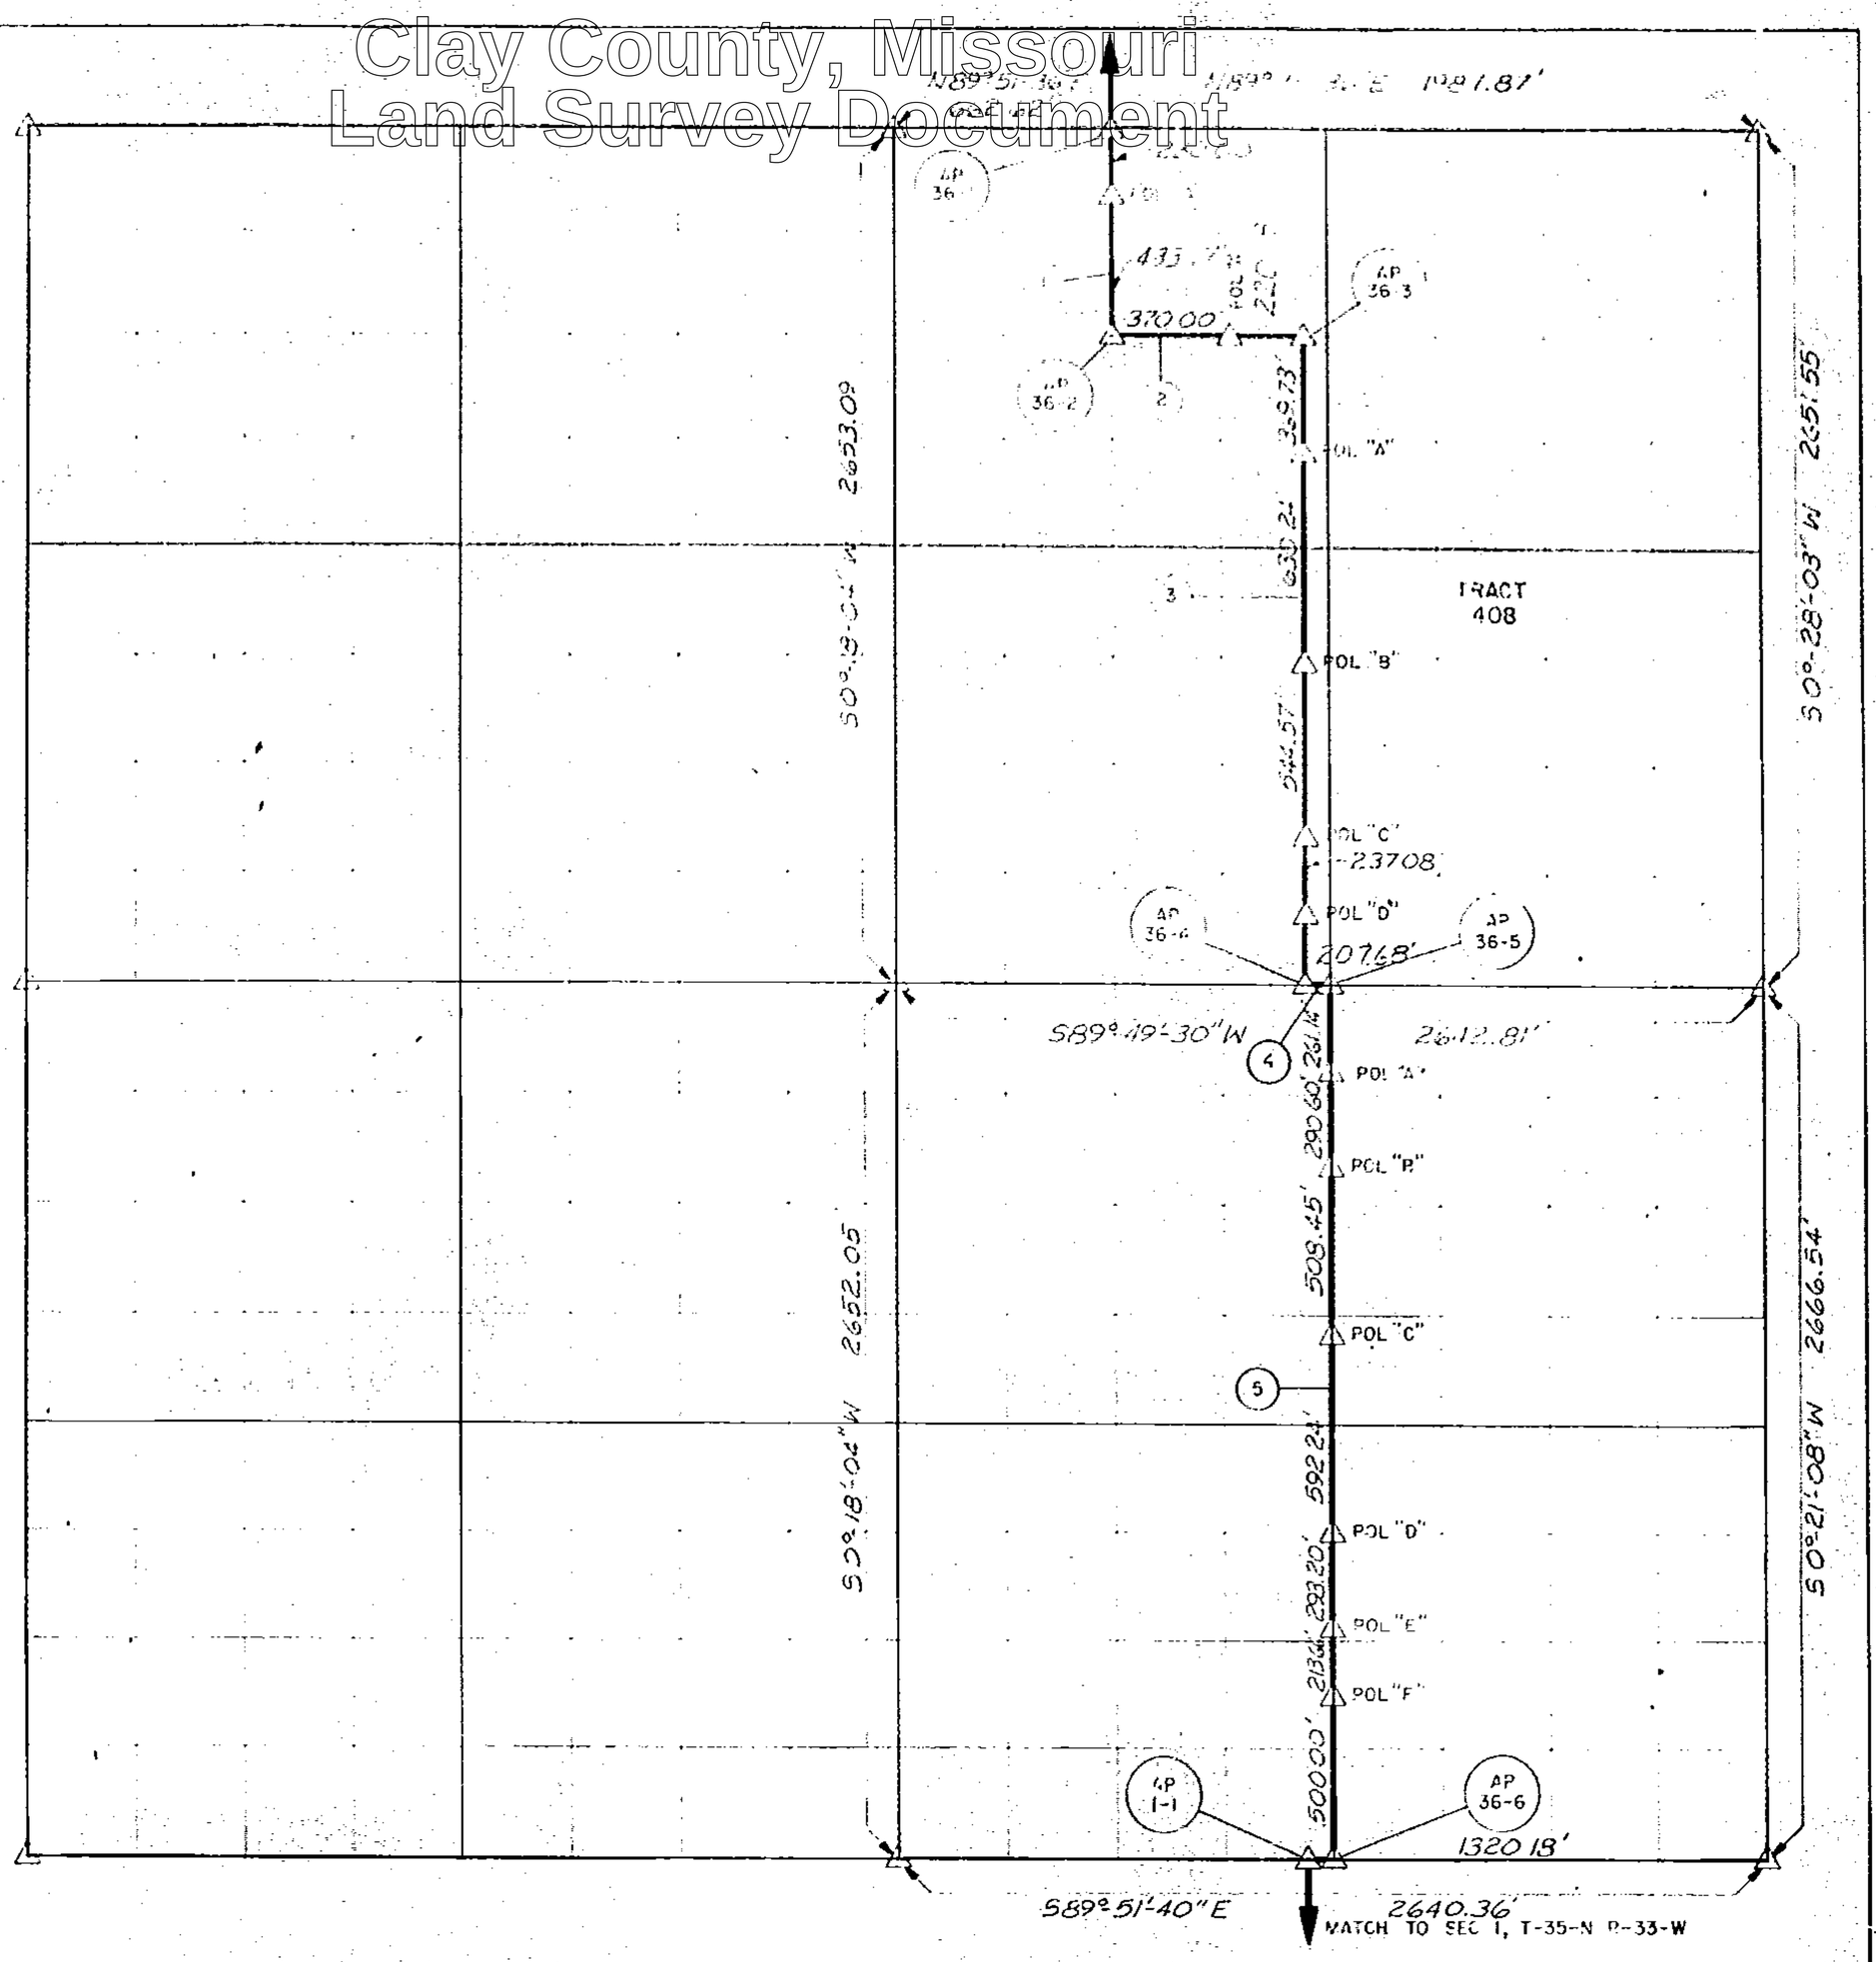

BOOK NO.	PAGE NO.	COURSE NO.	DISTANCE	BEARING

BOOK NO.	PAGE NO.	COURSE NO.	DISTANCE	BEARING
SV 29	17		66.17	S 3°-20'-34" W
SV 29	17	2	590.18'	N89°-51'-04" E
SV 29	17	3	1989.30	[illegible]
SV 29	[illegible]	[illegible]	[illegible]	[illegible]
SV 29	[illegible]	[illegible]	205.29	S 0°-13'-35" W
SV 29		6	[illegible]	N 89°-51'-40" W

BOOK NO.	PAGE NO.	COURSE NO.	DISTANCE	BEARING

DATE SURVEYED JANUARY 1978

NOTE:
DISTANCES SHOWN ARE GRID DISTANCES X 1.0001015 WILL EQUAL THE FIELD DISTANCE.

1/2 7/87 RDK
[illegible]

Filed with Missouri Department of Natural Resources
January 27, 1987

LEGEND
△ MONUMENT
□ EXISTING STONE
○ IRON PIN

750-23879

LITTLE PLATTE RIVER, MISSOURI
SMITHVILLE LAKE
BOUNDARY SURVEY
SEC. 36 T-54-N R-33-W 5th PM
CLAY COUNTY, MISSOURI

CORPS OF ENGINEERS
KANSAS CITY DISTRICT
U. S. ARMY

Approved:
CHIEF, SURVEY SECTION

SURVEYED BY R.R.R. CHECKED BY S.R.B.

FILE NO.

http://www.ClayCoGov.com