Clay County, Missouri
Land Survey Document

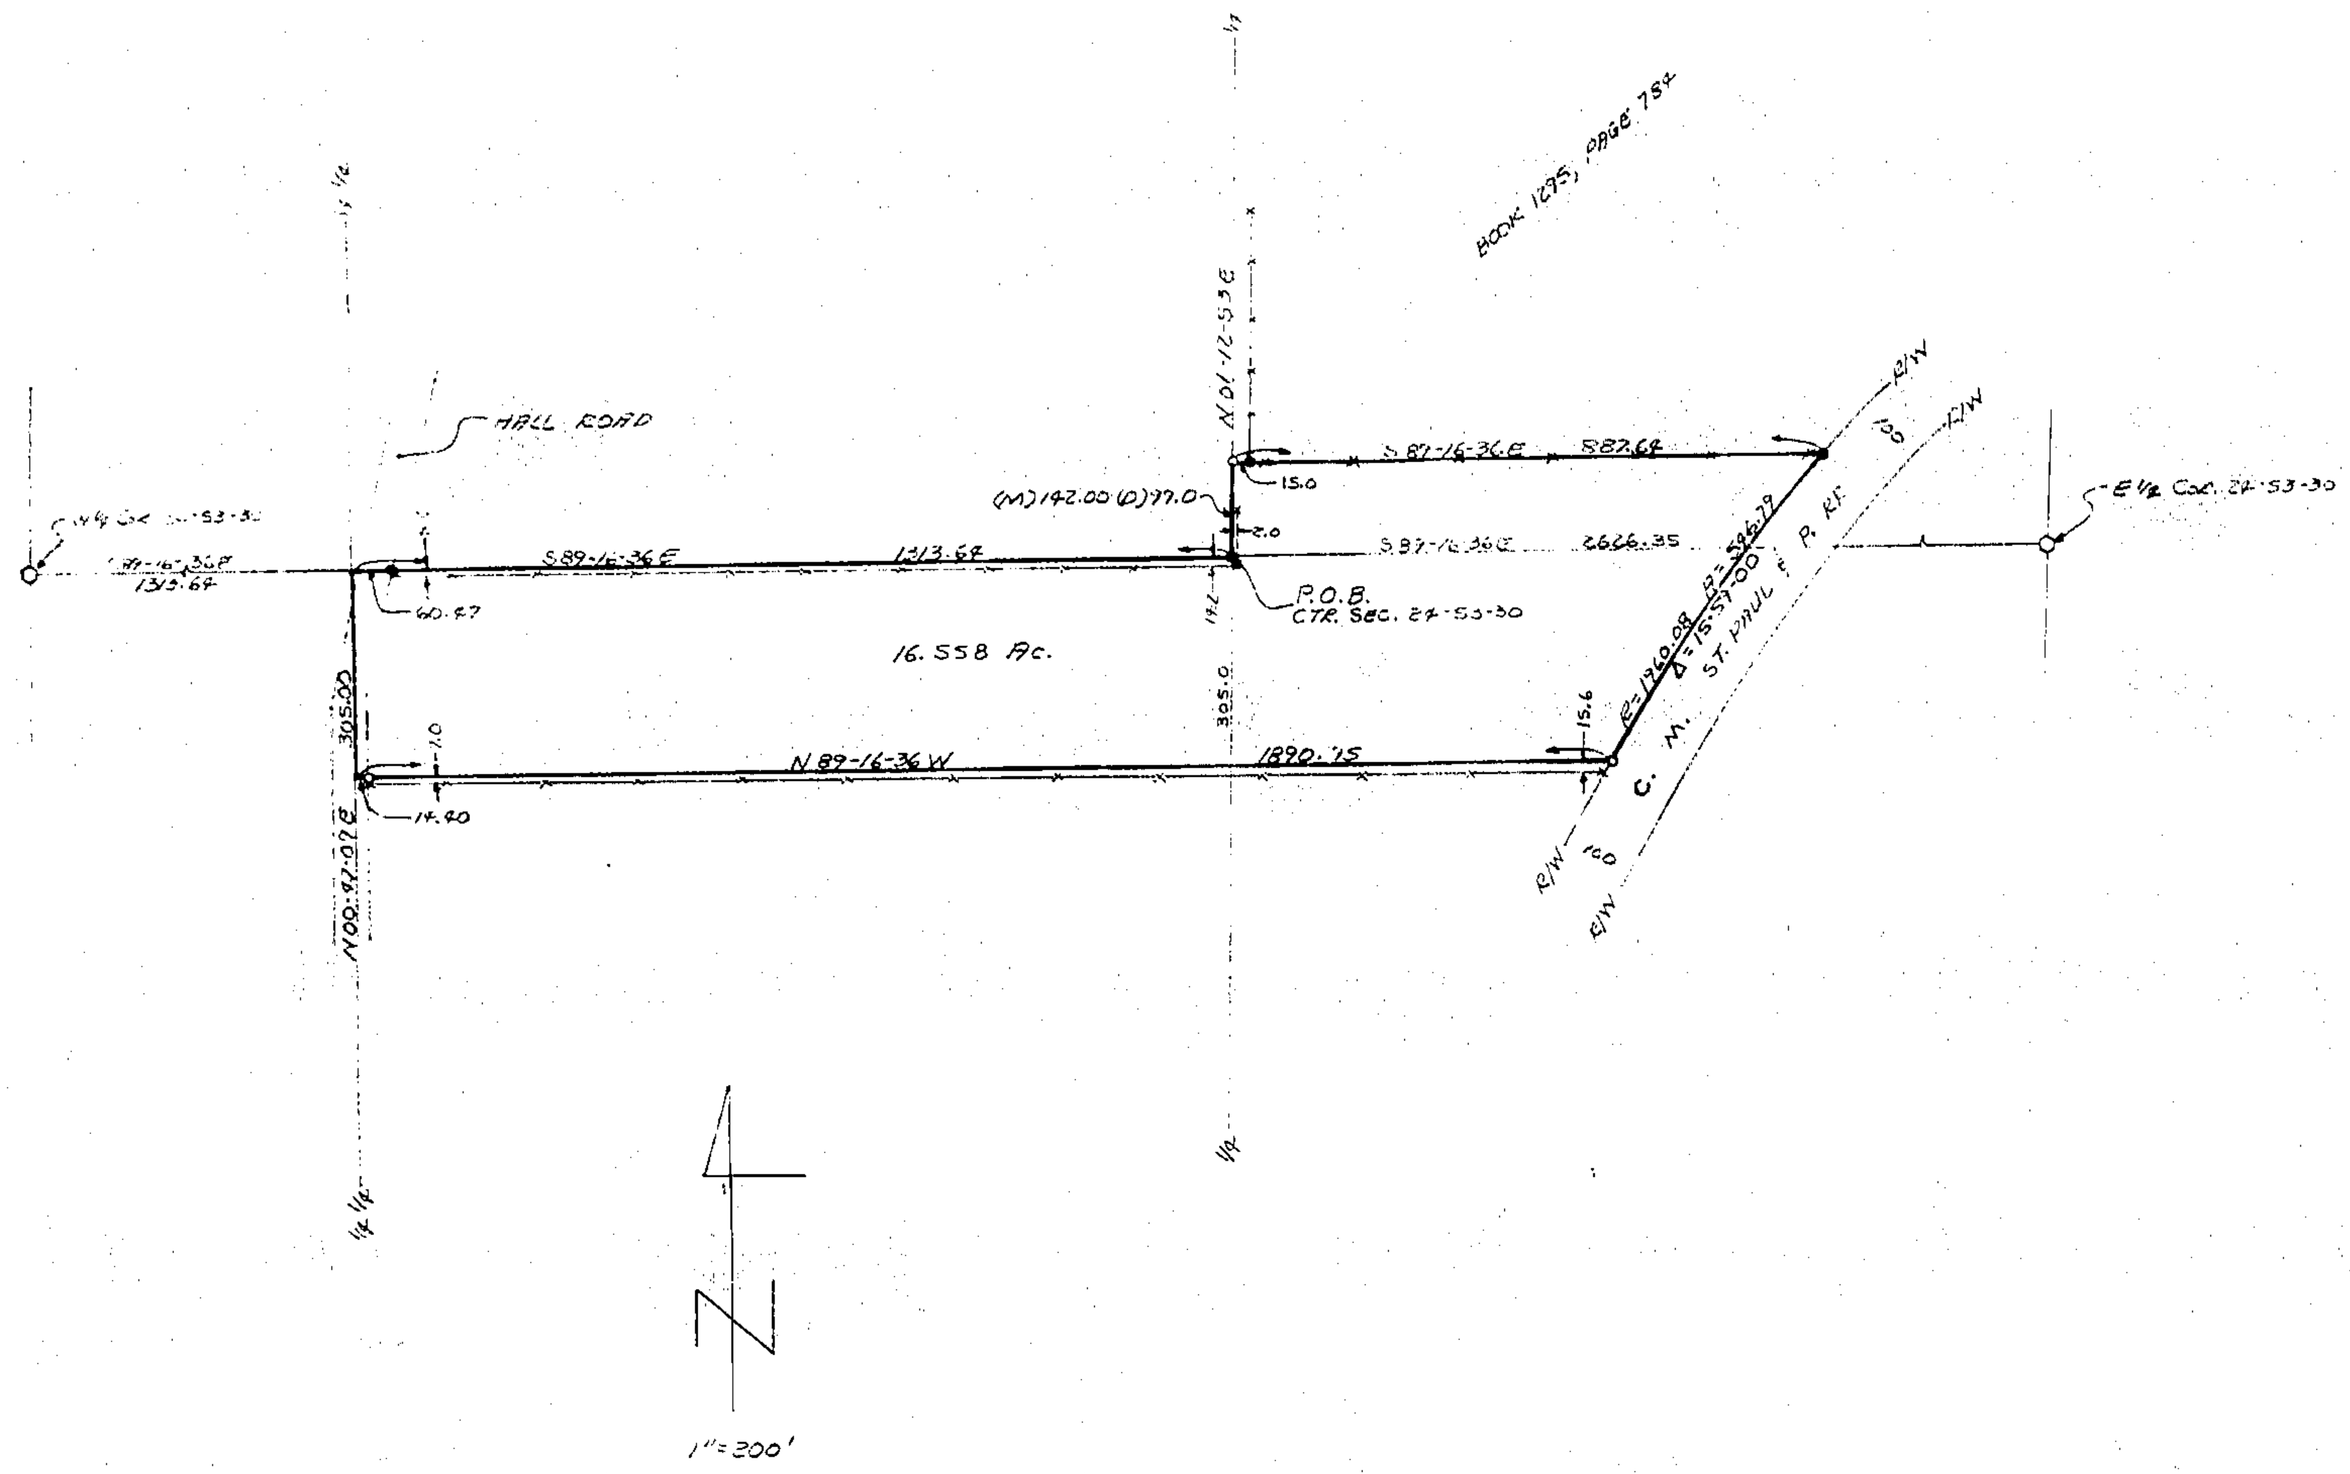


STATE OF MISSOURI
DAVID J. MONROE
NUMBER LS-1433
REGISTERED LAND SURVEYOR

SURVEYOR'S CERTIFICATION

I hereby certify that this plan, plat, map, survey or report was prepared by me or under my direct personal supervision and that I am a duly registered Land Surveyor under the laws of the State of MISSOURI.

Date: 1-6-1987 Signed: David J. Monroe MO. REG. NO. 1433

2/26/87 dsm
750'

M & M LAND SURVEYING SERVICE, INC.
RAY COUNTY COURTHOUSE
P.O. BOX 83, RICHMOND, MO 64085
OFFICE 816 / 776-6343 HOME 816 / 398-4576

SURVEY FOR: L.A. CARSTENS
EX. SPGS., MO.

| | | | | |
|---|---|---|---|---|
| 1-6-1987 | 87-56 | 1" = 200' | DM | 87-1100 |

Filed with Missouri Department of Natural Resources
February 9 1987

750-23937

http://www.ClayCoGov.com