Clay County, Missouri
Land Survey Document

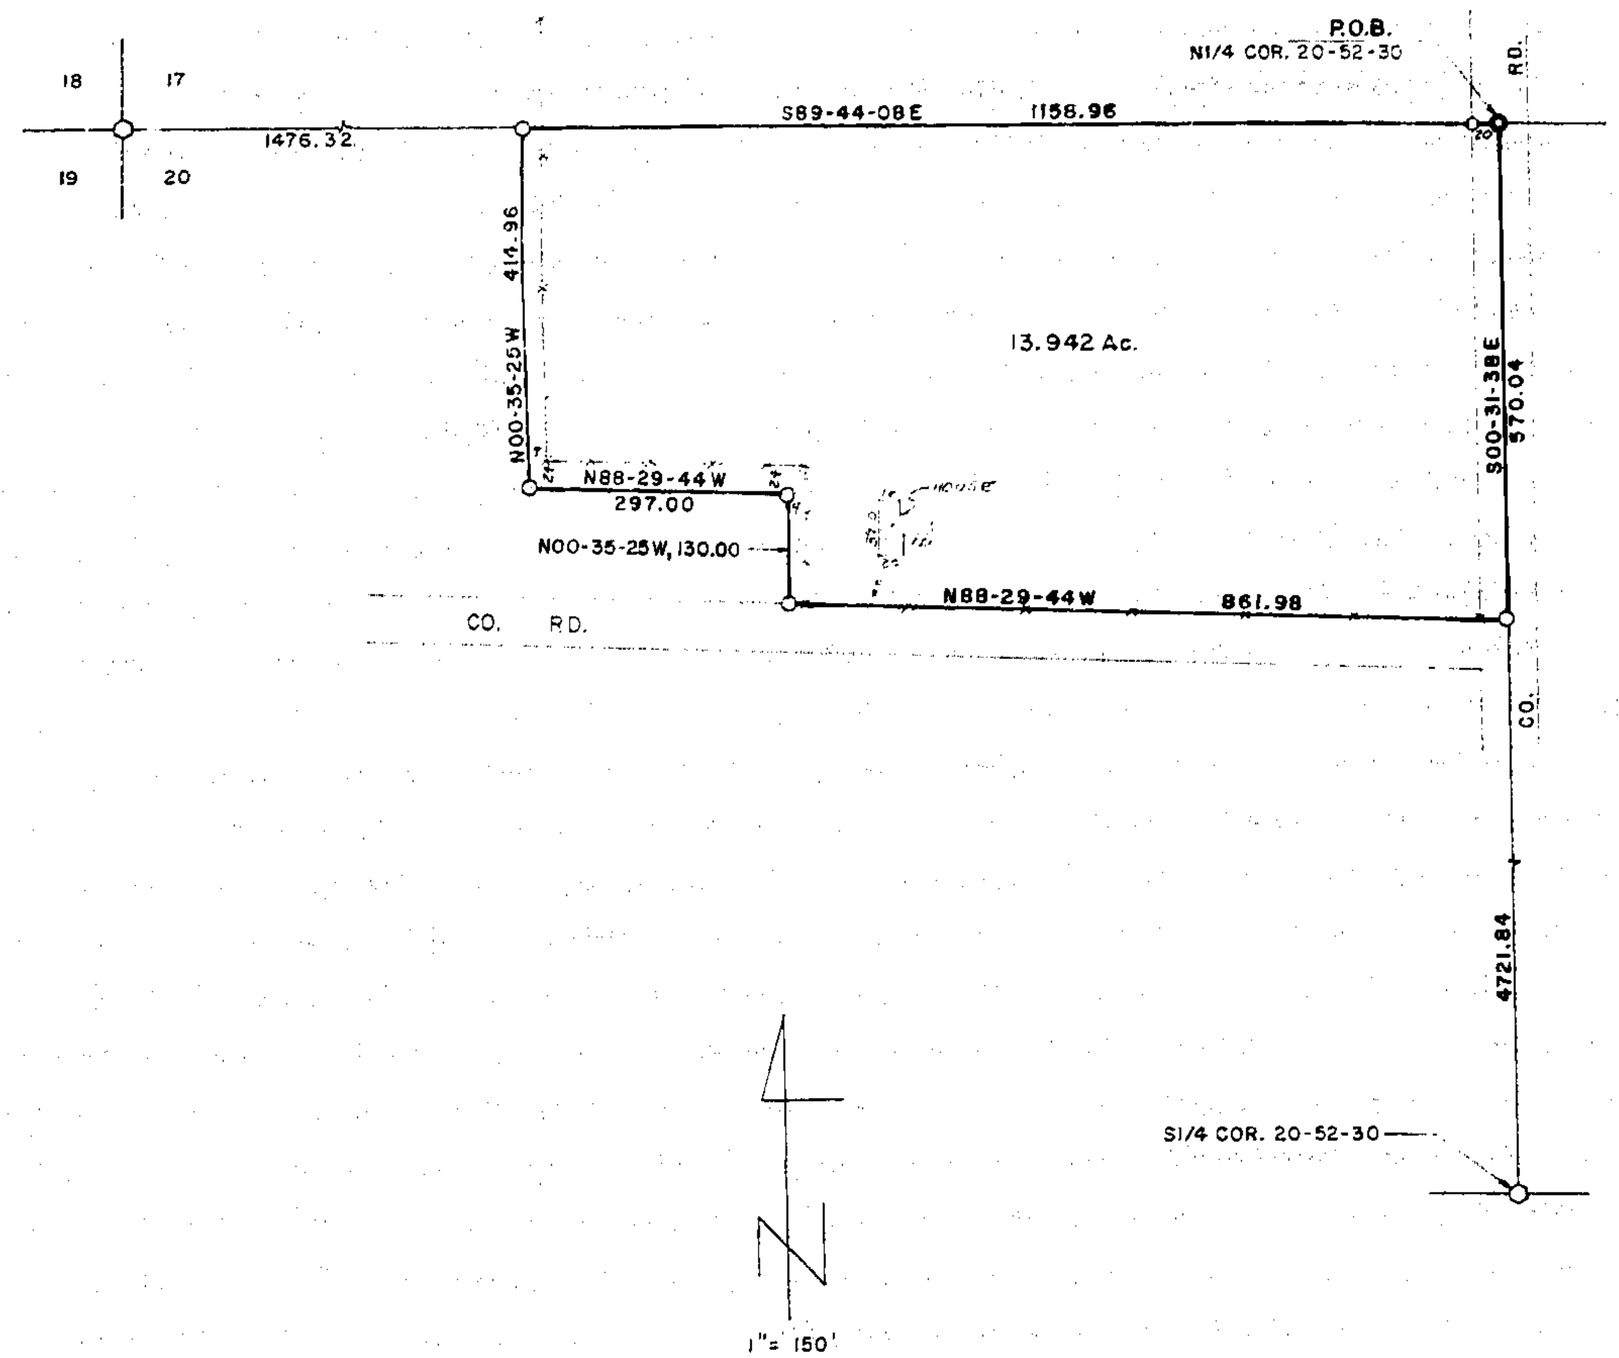

DESCRIPTION

That portion of the NW. of Section 20, [illegible], [illegible] of the 5th P.M., Clay County, Missouri described as follows: Beginning at the NW corner of said Section 20; thence S00-31-38E, 570.04 feet along the East line of said NW; thence N88-29-44W, 861.98 feet; thence N00-35-25W, 130.00 feet; thence N88-29-44W, 297.00 feet; thence N00-35-25W, 414.96 feet to the North line of said NW; thence S89-44-08E, 1158.96 feet along said North line to the point of beginning. Containing 13.942 acres.

STATE OF MISSOURI
DAVID J. MONROE
NUMBER LS-1433
REGISTERED LAND SURVEYOR

SURVEYOR'S CERTIFICATION

I hereby certify that this plan, plat, map, survey or report was prepared by me or under my direct personal supervision and that I am a duly registered Land Surveyor under the laws of the State of MISSOURI.

Date: 8-25-1986 Signed: David J. Monroe MO. REG. NO. 1433

M & M LAND SURVEYING SERVICE, INC.
RAY COUNTY COURTHOUSE
P.O. BOX 83, RICHMOND, MO 64085
OFFICE 816 / 776-6343 HOME 816 / 398-4576

SURVEY FOR: KELLEY KENNEDY
EXCELSIOR SPRINGS, MO.

8-25-1986	86-55	1"= 150'	DM	86-930

2/26/87 ddm
750's

750-23954

Filed with Missouri Department of Natural Resources
February 9, 1987

LANE BLUEPRINT CO. 221-2500

http://www.ClayCoGov.com