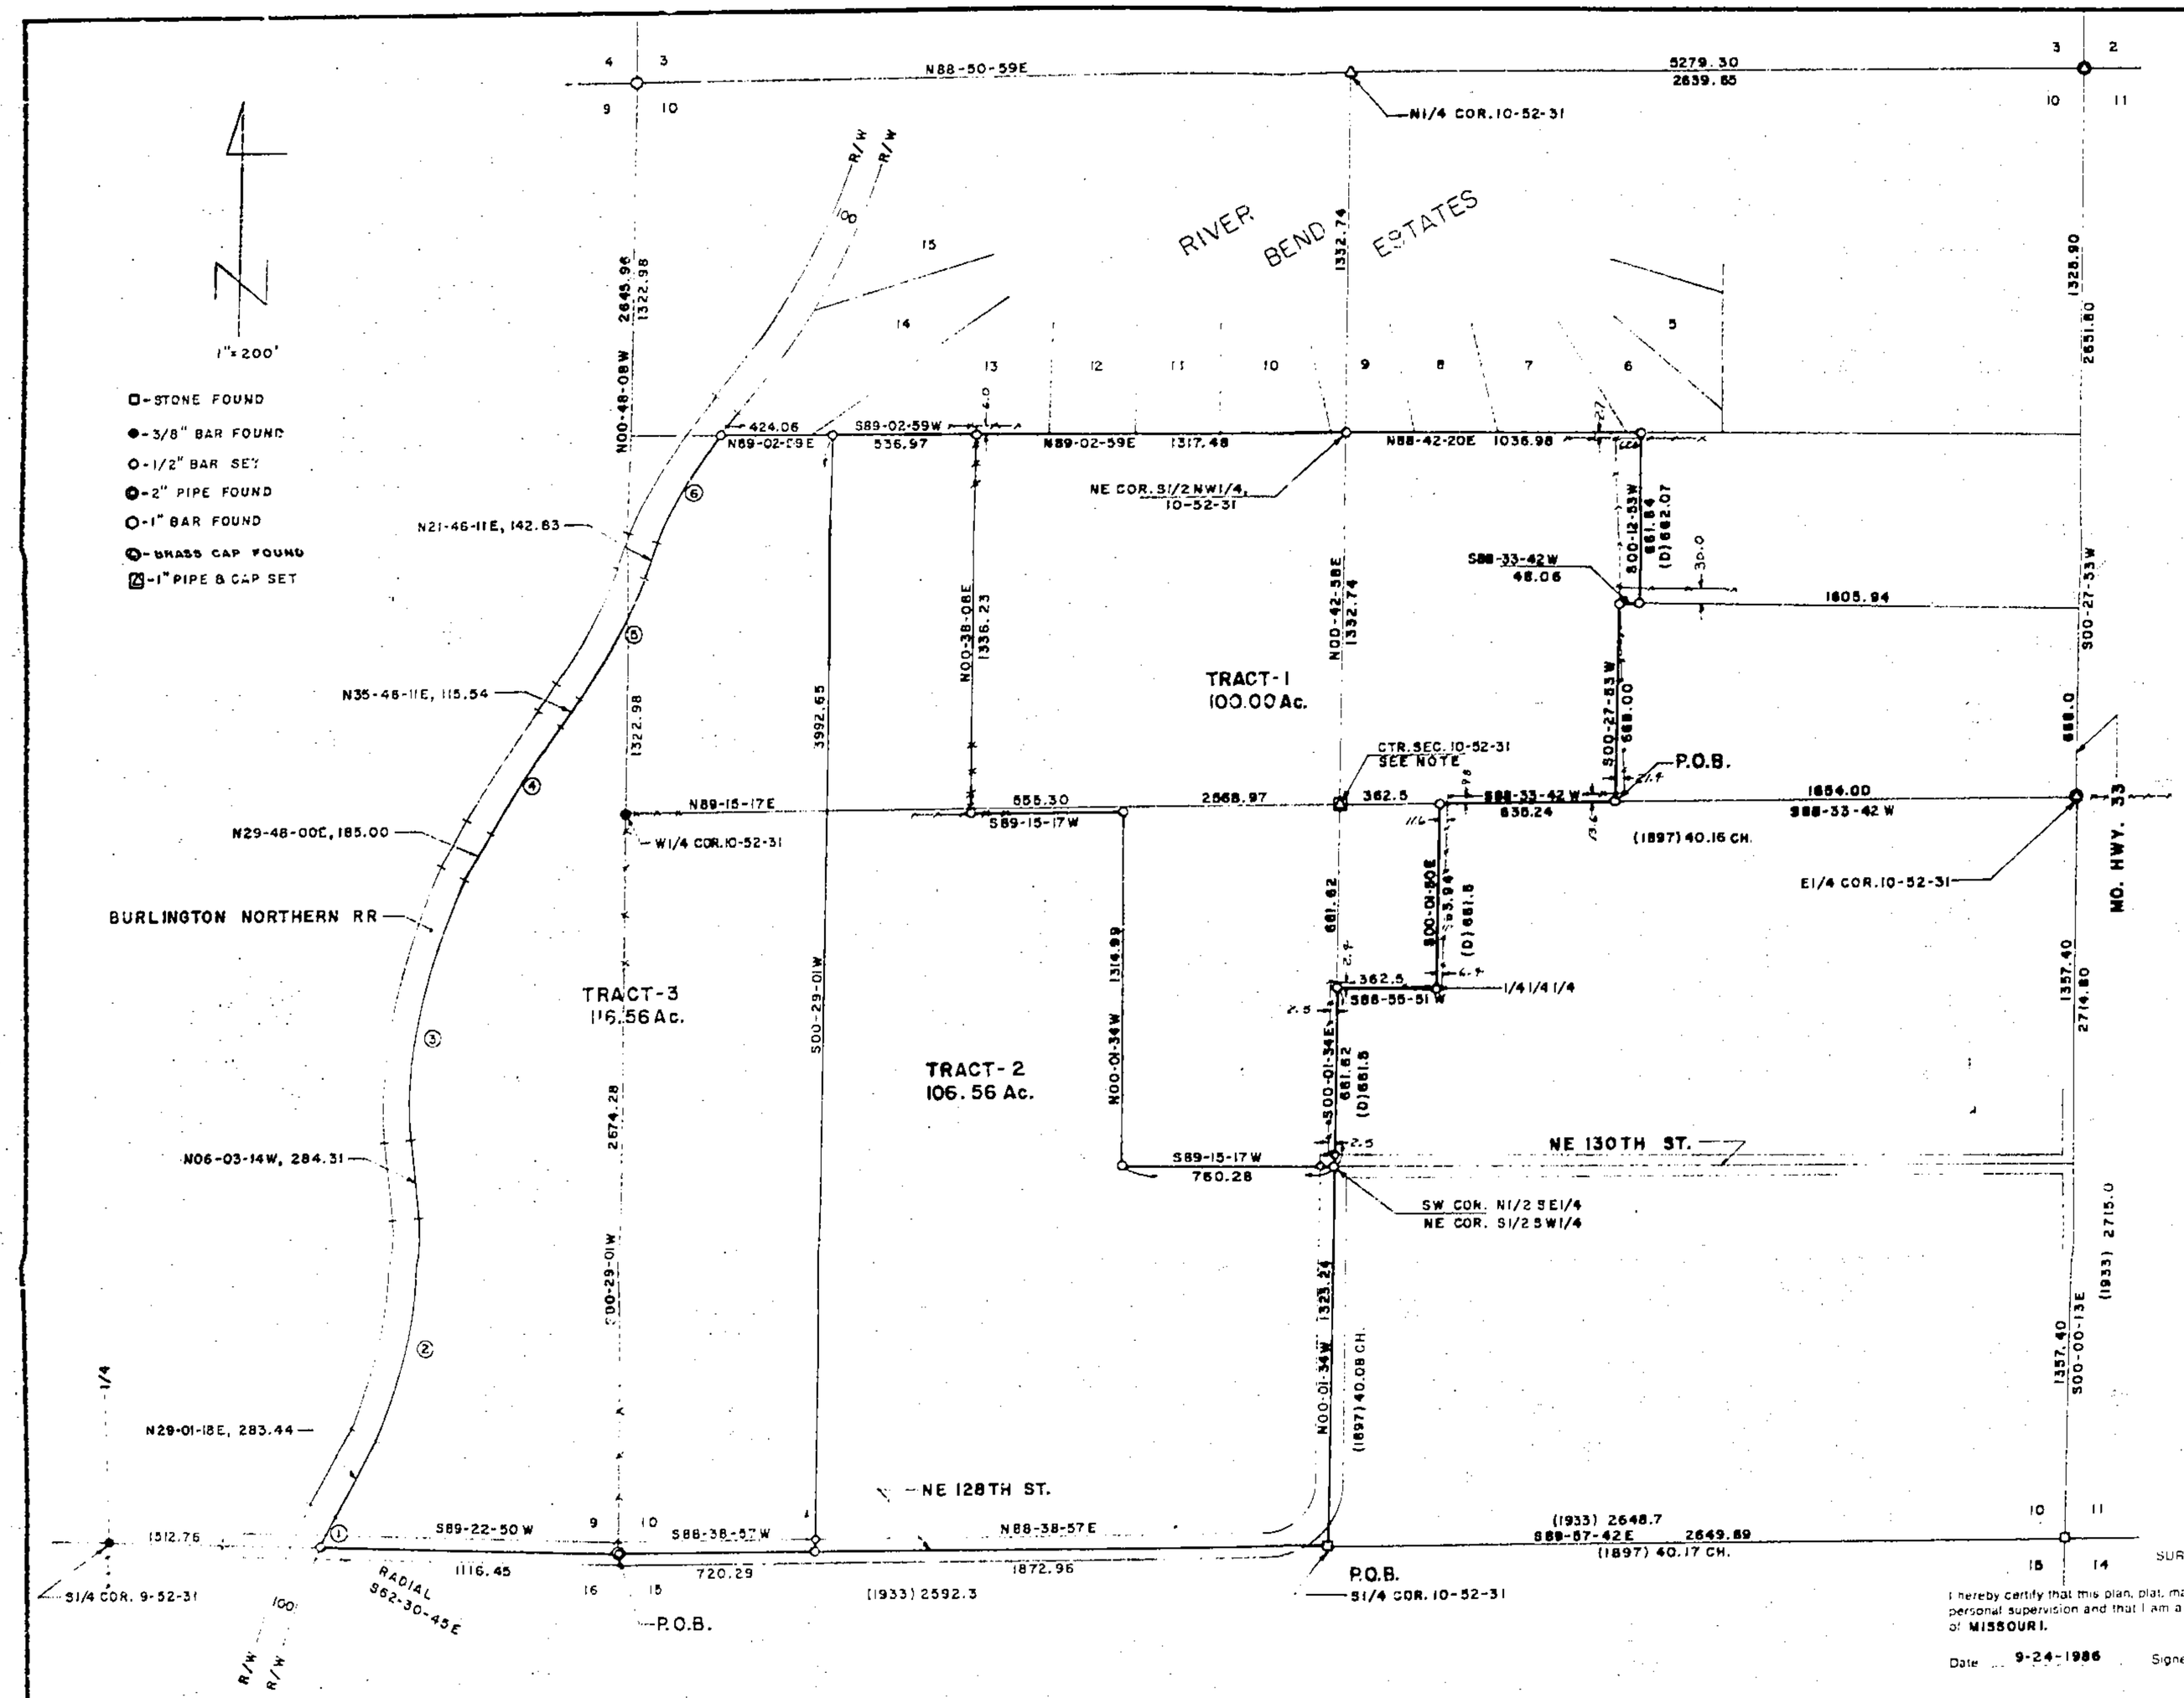

CURVE DATA

1. Δ = 01-32-03 R = 2816.79 L = 75.37
2. Δ = 35-04-32 R = 1444.95 L = 884.58
3. Δ = 35-51-14 R = 1556.97 L = 974.30
4. Δ = 05-58-11 R = 4366.59 L = 454.96
5. Δ = 14-00-09 R = 2047.35 L = 500.27
6. Δ = 14-40-10 R = 1880.55 L = 481.45

NOTE: The center of Section 10-52-31 was reset at the same position as the Clay County surveyor shows it to be in his October 1, 1897 survey for the R.M. Massey Estate. S.R. Book 3, Page 201.

STATE OF MISSOURI
DAVID J. MONROE
NUMBER LS-1433
REGISTERED LAND SURVEYOR

SURVEYOR'S CERTIFICATION

I hereby certify that this plan, plat, map, survey or report was prepared by me or under my direct personal supervision and that I am a duly registered Land Surveyor under the laws of the State of MISSOURI.

Date 9-24-1986 Signed David J. Monroe MO. REG. NO.1433

2/26/87 dm
7506

M & M LAND SURVEYING SERVICE, INC.
RAY COUNTY COURTHOUSE
P.O. BOX 83, RICHMOND, MO 64085
OFFICE 816 / 776-8343 HOME 816 / 398-4576

SURVEY FOR: MRS. HOMER STOCKWELL
LIBERTY, MO.

9-24-1986	86-53	1"=200'	DM	86-974

Filed with Missouri Department of Natural Resources
February 9 1987

750-23959

LANE BLUEPRINT CO. 221-2590

Clay County, Missouri
Land Survey Document
http://www.ClayCoGov.com