Clay County, Missouri
Land Survey Document

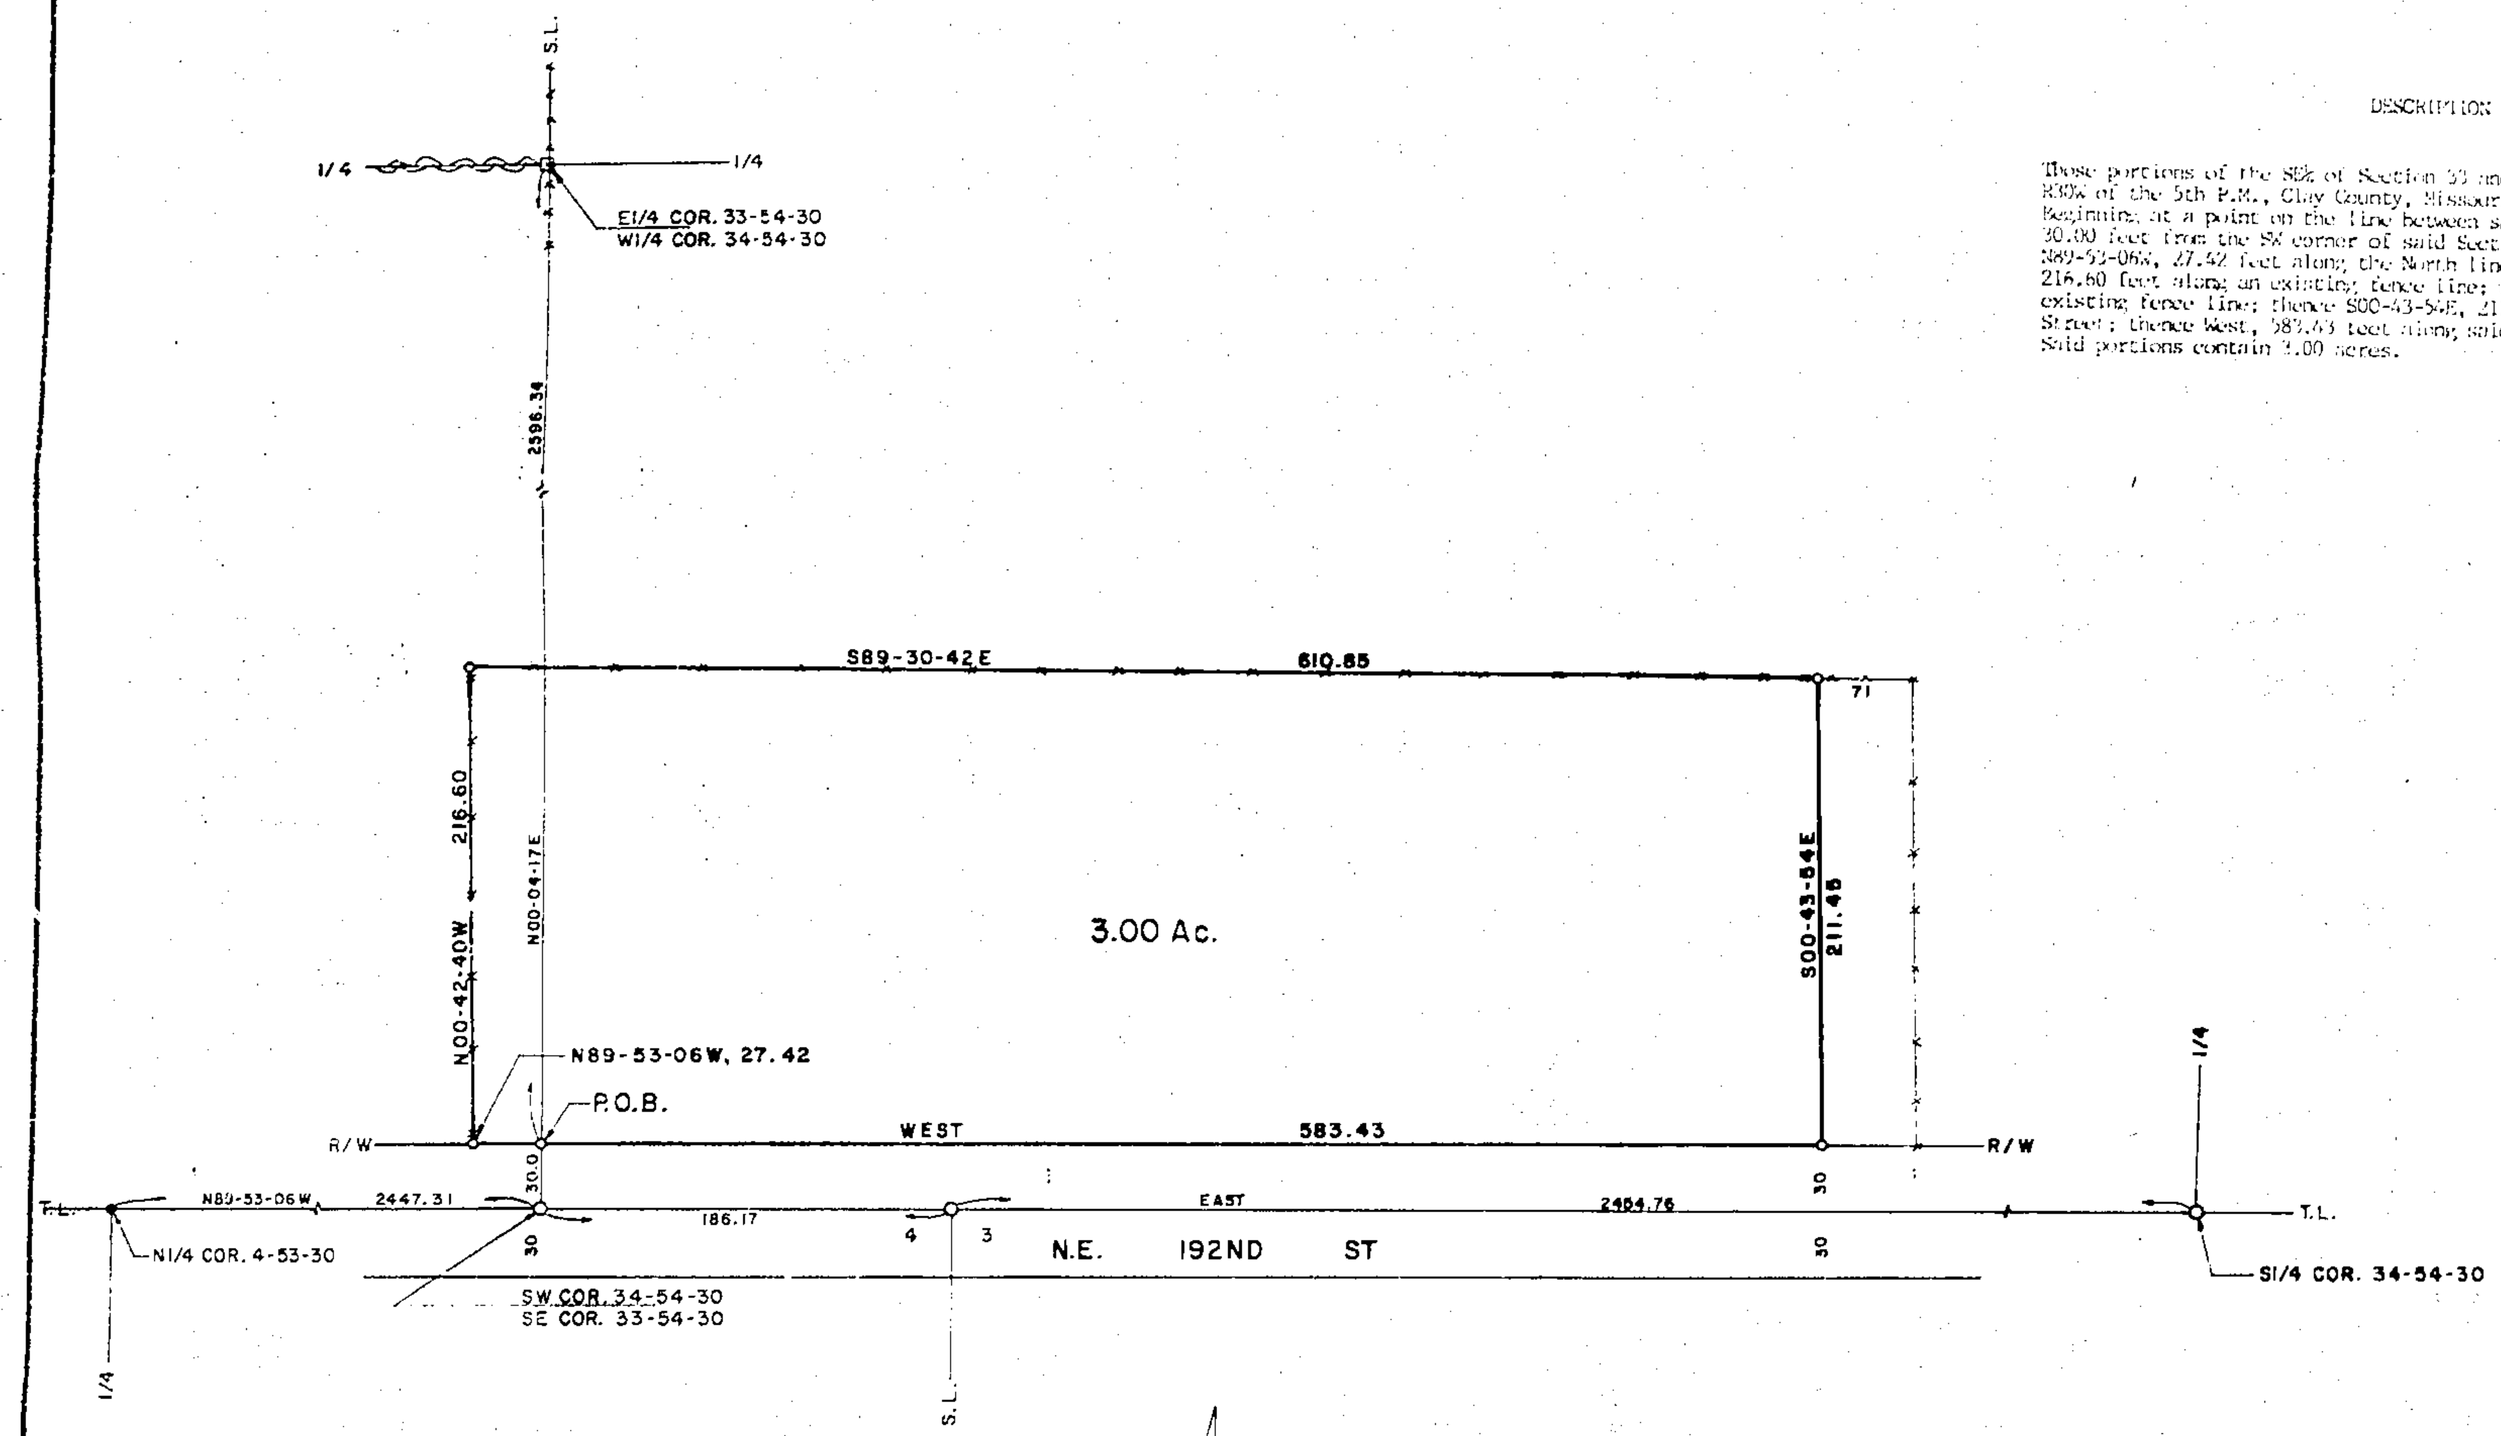

DESCRIPTION

Those portions of the SE¼ of Section 33 and of the SW¼ of Section 34, all in T54N, R30W of the 5th P.M., Clay County, Missouri described as a whole as follows: Beginning at a point on the line between said Section 33 and 34 that is N00-04-17E, 30.00 feet from the SW corner of said Section 34 (SE corner of Section 33); thence N89-53-06W, 27.42 feet along the North line of NE 192nd Street; thence N00-42-40W, 216.60 feet along an existing fence line; thence S89-30-42E, 610.85 feet along an existing fence line; thence S00-43-54E, 211.45 feet to the North line of NE 192nd Street; thence West, 583.43 feet along said North line to the point of beginning. Said portions contain 3.00 acres.

- ● - 3/8" BAR FOUND
- ○ - 1/2" BAR SET
- ○ - 1/2" BAR FOUND
- ○ - BRASS CAP FOUND
- ⊠ - CORNER FENCE POST

STATE OF MISSOURI
DAVID J. MONROE
NUMBER LS-1433
REGISTERED LAND SURVEYOR

SURVEYOR'S CERTIFICATION

I hereby certify that this plan, plat, map, survey or report was prepared by me or under my direct personal supervision and that I am a duly registered Land Surveyor under the laws of the State of MISSOURI.

Date: 10-8-1986 Signed: David J. Monroe
David J. Monroe MO. REG. NO. 1433

2/26/87 DJM
750's

M & M LAND SURVEYING SERVICE, INC.
RAY COUNTY COURTHOUSE
P.O. BOX 83, RICHMOND, MO 64065
OFFICE 816 / 776-6343 HOME 816 / 398-4576

SURVEY FOR: JEWEL ROBERTS
LAWSON, MO.

10-8-1986	86-53	1"=60'	DM	86-995

Filed with Missouri Department of Natural Resources
February 9 1987

750-23960

LANE BLUEPRINT CO. 221-2100

http://www.ClayCoGov.com