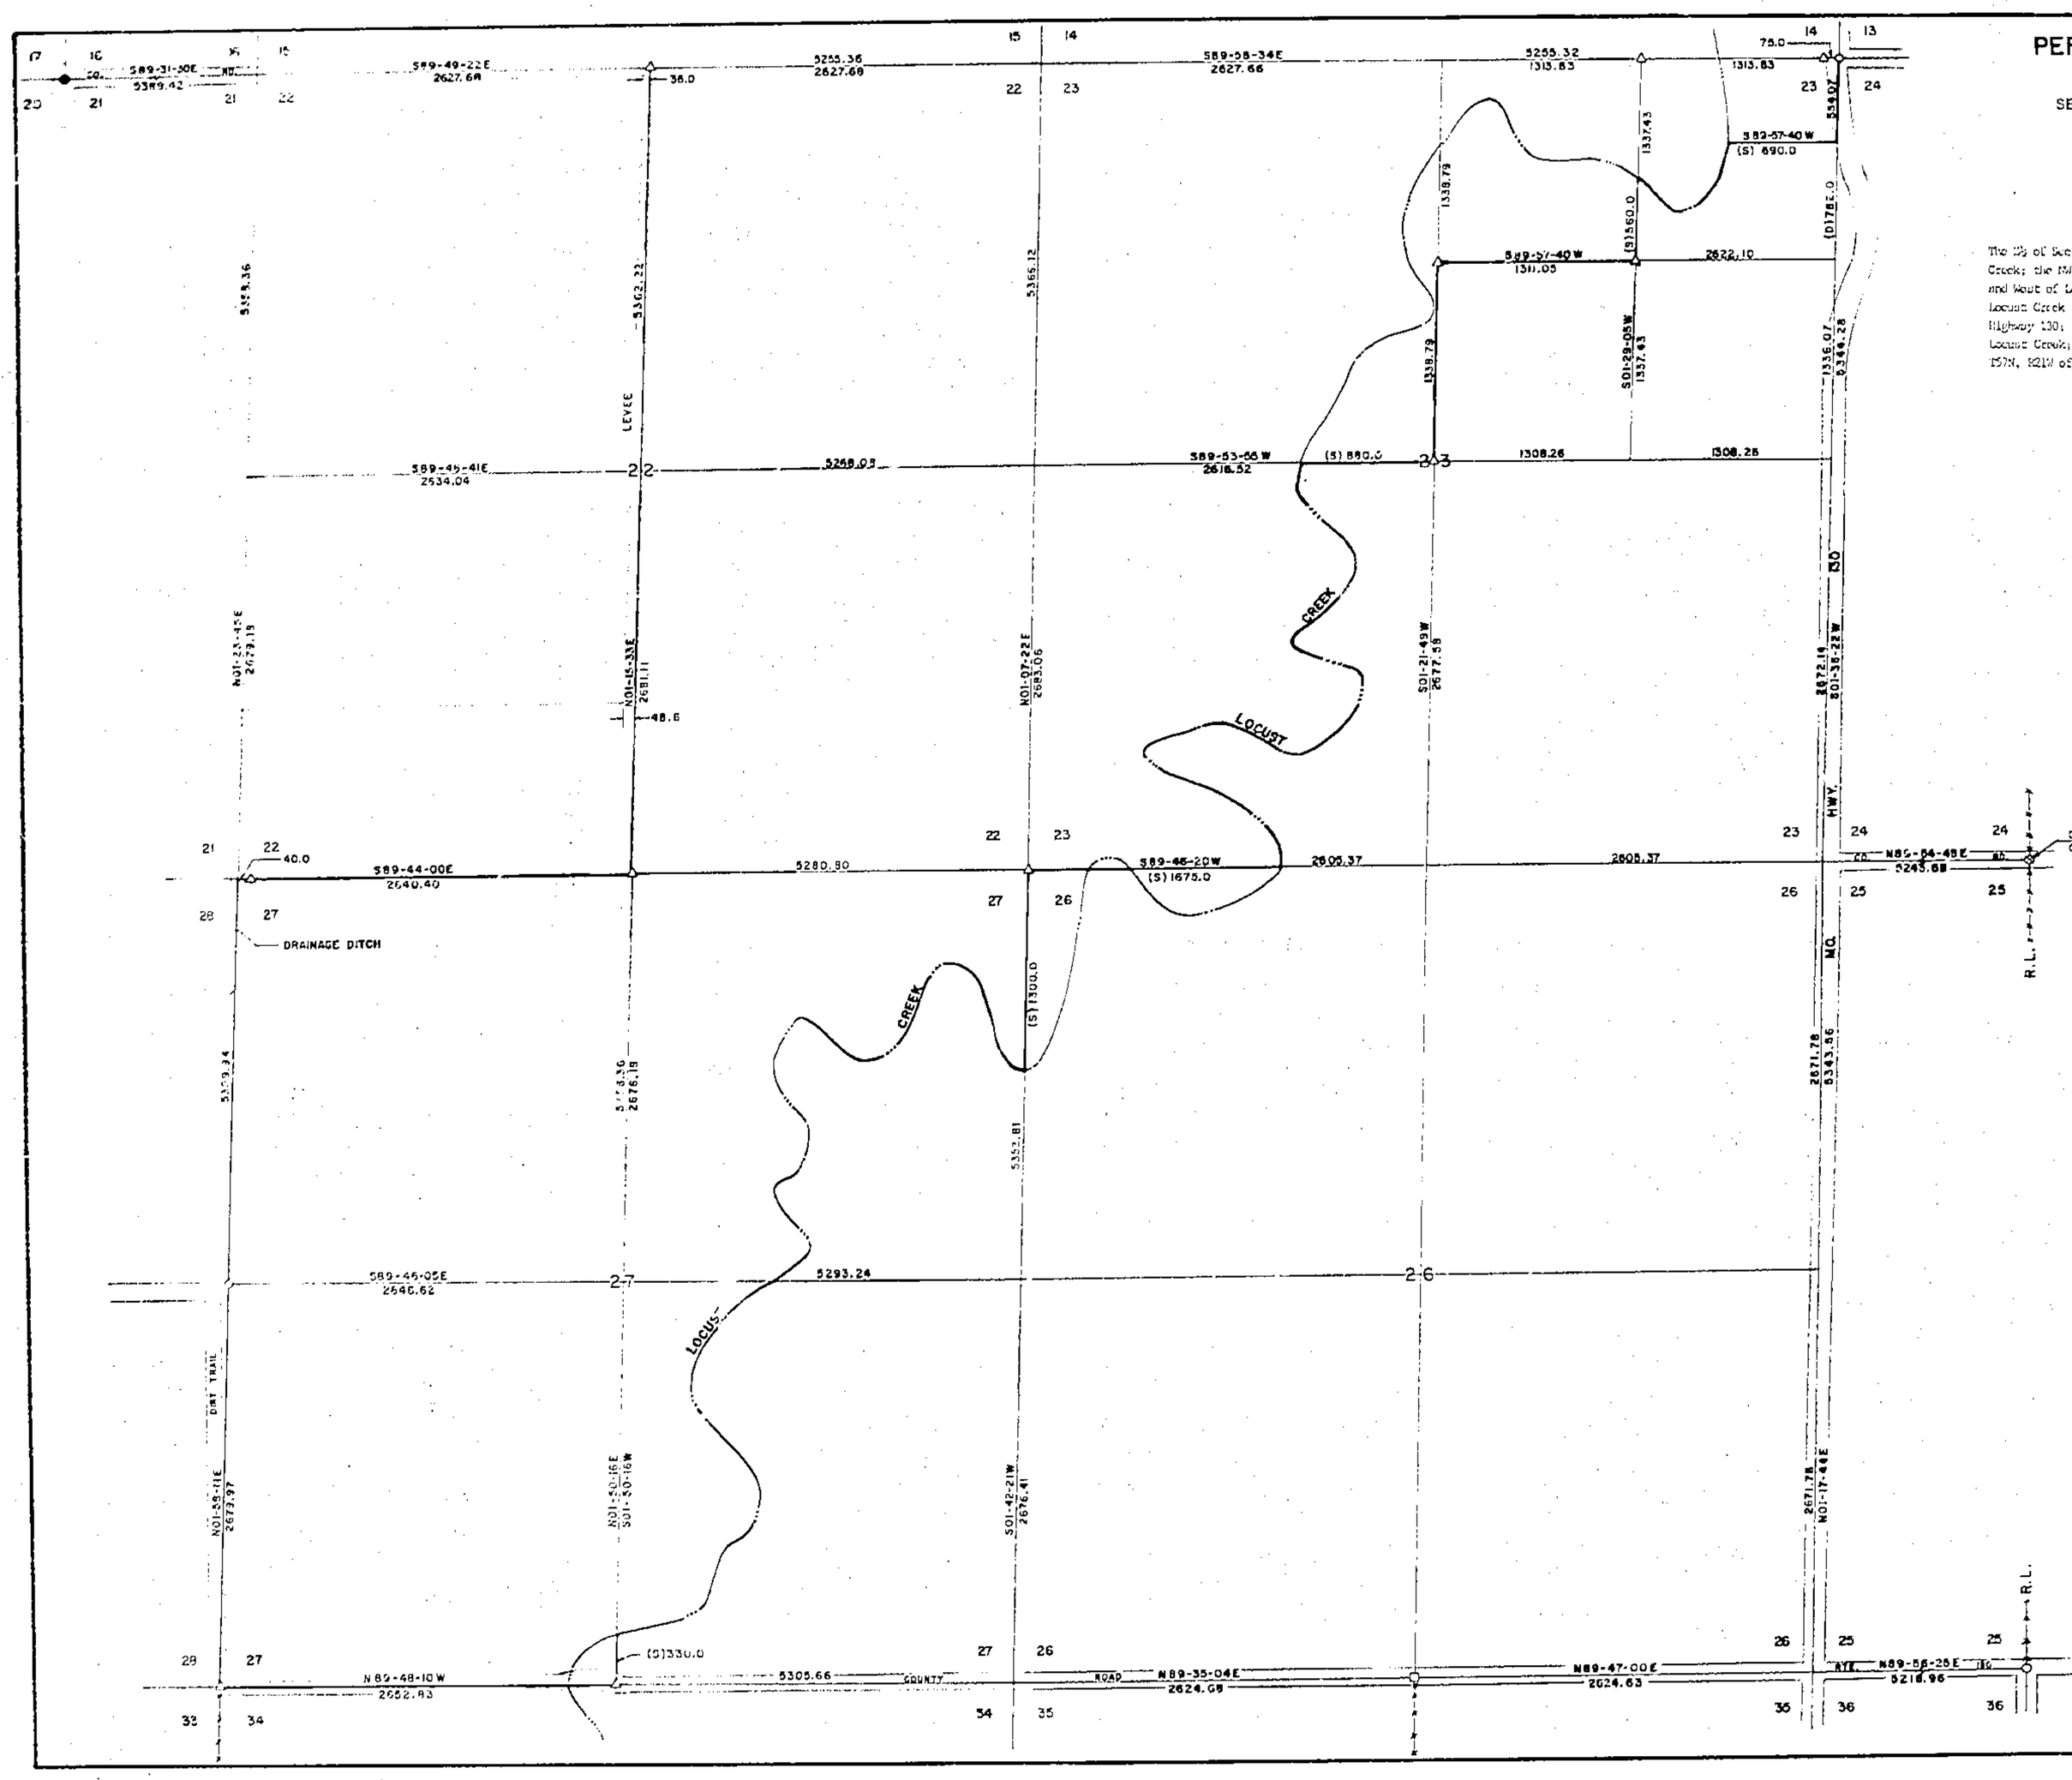

PERSHING STATE PARK

LINN COUNTY, MISSOURI

SECTIONS 22, 23, & 27, T57N, R21W of 5TH P. M.

DESCRIPTION

The SE¼ of Section 22; the SW¼ of Section 23; the SW¼ of Section 23 lying West of Locust Creek; the NW¼ of the NW¼ of Section 23; the NW¼ of the NW¼ of Section 23 lying North and West of Locust Creek and the N½ of the NW¼ of Section 23 lying South and East of Locust Creek EXCEPT the South 782.0 feet thereof and also EXCEPT that part in Missouri Highway 130; the W½ of Section 27; the NW¼ of Section 27 lying North and West of Locust Creek; the SW¼ of Section 27 lying West of Locust Creek; all above lands in T57N, R21W of the 5th P.M., Linn County, Missouri.

△- DNR TYPE A ALUMINUM MONUMENT SET

⊙- COPPERWELD SET IN PLACE OF 3/8" BAR FOUND

○- 1/2" BAR SET

●- 3/8" BAR FOUND

□- STONE FOUND

NOTES:

1. BEARING SYSTEM BASED ON THE MISSOURI PLANE COORDINATE SYSTEM, CENTRAL ZONE.
2. GRID FACTOR = 0.00
3. MAPPING ANGLE AT THE SW COR. SEC. 23 = -00-28-02 - (ROTATE GRID AZIMUTH C.C.W. TO DERIVE GEODETIC AZIMUTH.

SURVEYOR'S CERTIFICATION

I HEREBY CERTIFY THAT WE HAVE MADE A SURVEY OF THE PREMISES HEREIN DESCRIBED WHICH MEETS OR EXCEEDS THE CURRENT MINIMUM STANDARDS FOR PROPERTY BOUNDARY SURVEYS AS ESTABLISHED BY THE DEPARTMENT OF NATURAL RESOURCES, DIVISION OF GEOLOGY AND LAND SURVEY, AND THAT THE RESULTS OF SAID SURVEY ARE REPRESENTED ON THIS DRAWING.

DATE: 2-11-1987 David J. Monroe

David J. Monroe Missouri R.L.S. #1433

STATE OF MISSOURI DAVID J. MONROE NUMBER LS-1433 REGISTERED LAND SURVEYOR

DOC. NO. 750-23979

M&M LAND SURVEYING SERVICE, INC. P.O. BOX 85 RICHMOND, MO. 64085 816-776-6343				
SURVEY FOR: DEPT. OF NATURAL RESOURCES P.O. BOX 250 ROLLA, MO. 65401				
1-28-1986	86-38	1" = 500'	DM	86-694

2/24/87 dla 7506

http://www.ClayCoGov.com
Clay County, Missouri Land Survey Document