Clay County, Missouri
Land Survey Document

http://www.ClayCoGov.com

M & M LAND SURVEYING SERVICE, INC.

RAY COUNTY COURTHOUSE
112 S. COLLEGE ST.
P.O. BOX 83, RICHMOND, MO 64085
OFFICE 816/776-6343 HOME 816/398-4576

Filed with Missouri Department of Natural Resources
March 18, 1988

DESCRIPTION

That portion of Section 22, T52N, R31W of the 5th P.M., Clay County, Missouri described as follows: Commencing at the NE corner of said Section 22; thence S89-35-12W, 1318.02 feet to the NE corner of the W½ of the NE¼ of said Section 22; thence S00-11-54W, 1412.03 feet along the East line of said W½NE¼; thence S89-44-10W, 699.59 feet to the point of beginning of the tract of land to be herein described; thence S89-44-10W, 635.00 feet to the East Right of Way line of Missouri Highway 33; thence S22-04-18W, 300.00 feet along said R.O.W. line; thence N89-44-10E, 749.00 feet; thence N00-15-50W, 277.49 feet to the point of beginning. Said portion contains 4.41 acres.

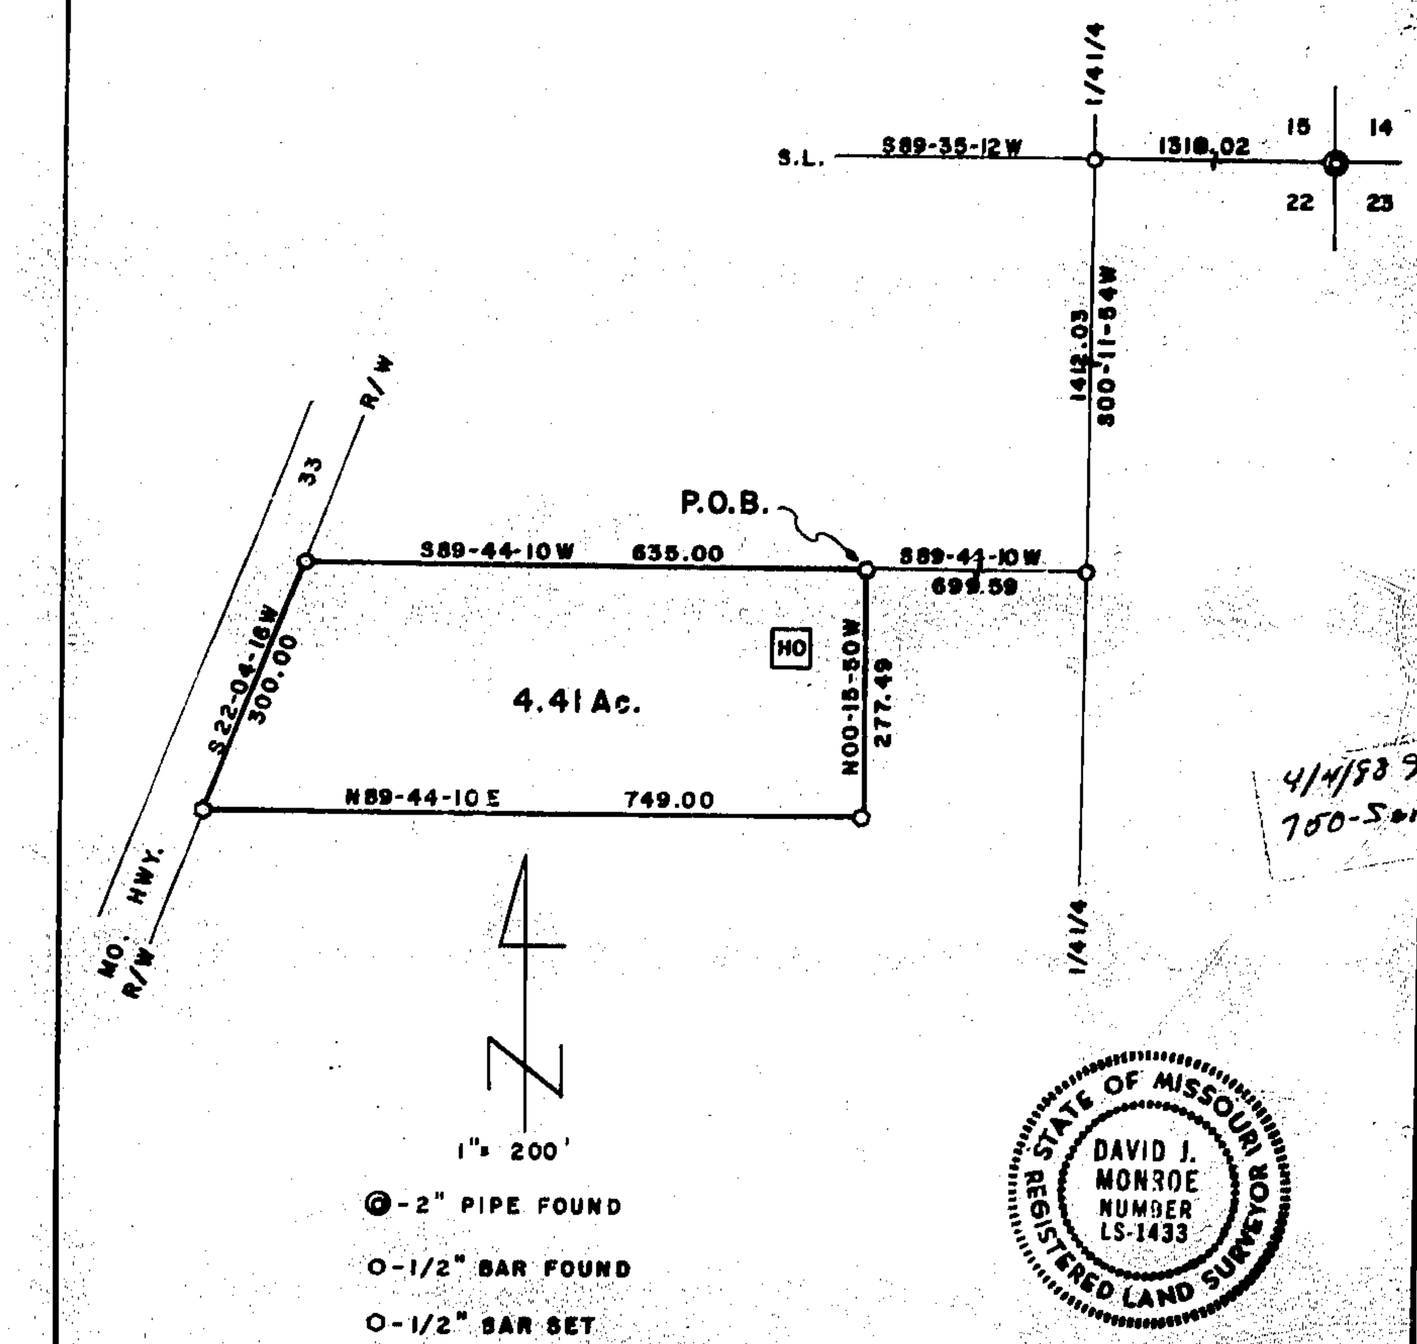

4/4/88 JM
750-Series

SURVEYORS CERTIFICATION

I HEREBY CERTIFY THAT THIS PLAN, PLAT, MAP SURVEY OR REPORT WAS PREPARED BY ME OR UNDER MY DIRECT PERSONAL SUPERVISION AND THAT I AM A DULY REGISTERED LAND SURVEYOR UNDER THE LAWS OF THE STATE OF MISSOURI.

CLIENT: JEFF WORTHINGTON
KEARNEY, MO.

Signed: David J. Monroe — DAVID J. MONROE, Mo. Reg. No. 1433
Date: 1-13 1988

PROJ. NO. 88-1611
F.B. 87-67

750-24661