Clay County, Missouri
Land Survey Document

http://www.ClayCoGov.com

M & M LAND SURVEYING SERVICE, INC.

RAY COUNTY COURTHOUSE
112 S. COLLEGE ST.
P.O. BOX 83, RICHMOND, MO 64085
OFFICE 816/776-6343 HOME 816/398-4576

Filed with Missouri Department of Natural Resources
March 18 1988

DESCRIPTION TRACT 3

That portion of the W½ of the NW¼ of Section 22, T51N, R31W of the 5th P.M., Clay County, Missouri described as follows: Beginning at a point on the South line of said W½NW¼ that is N89-27-53E, 514.74 feet from the W¼ corner of said Section 22; thence N01-46-36W, 1373.83 feet; thence N89-15-22E, 830.00 feet to the East line of said W½NW¼; thence S00-19-03E, 1376.54 feet along said East line to the SE corner of said W½NW¼; thence S89-27-53W, 795.00 feet along said South line to the point of beginning. Said portion contains 25.67 acres.

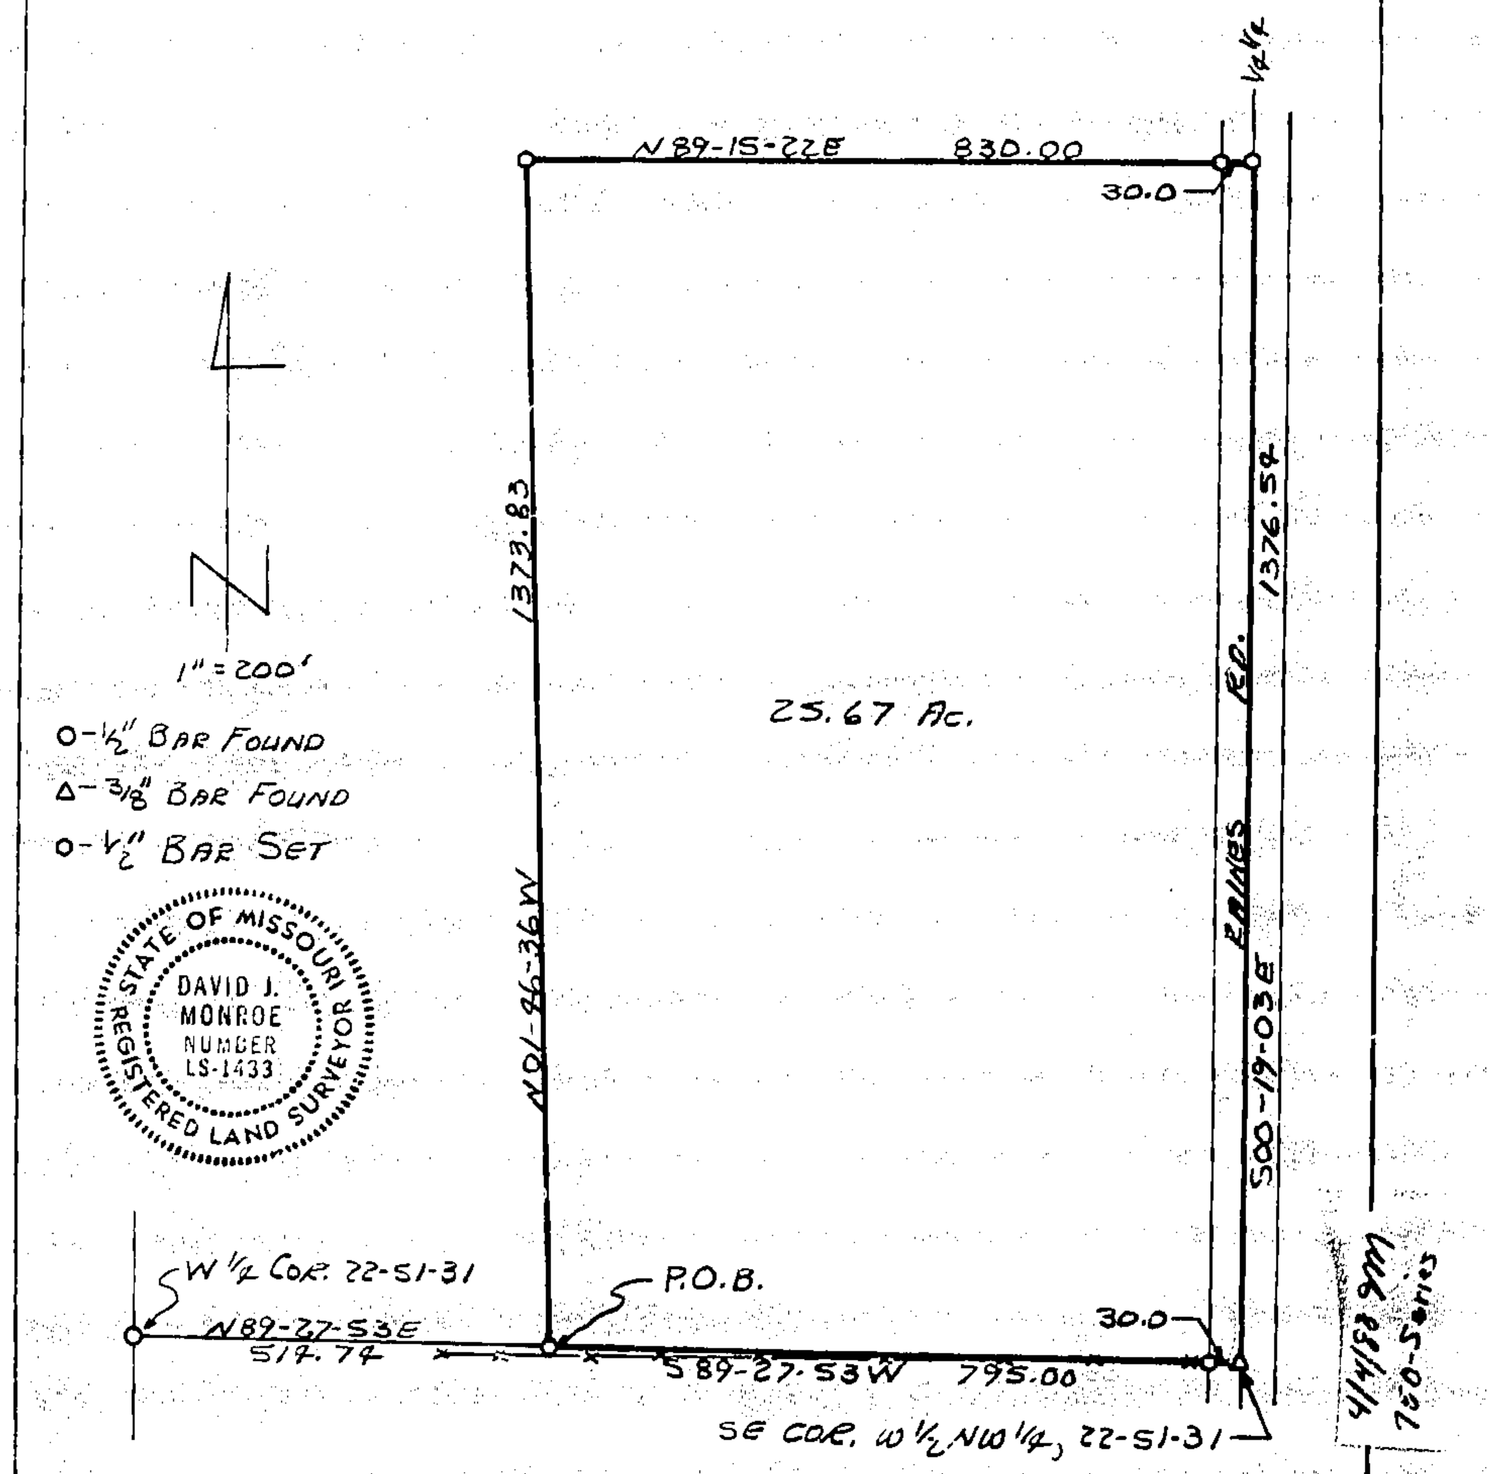

SURVEYORS CERTIFICATION

I HEREBY CERTIFY THAT THIS PLAN, PLAT, MAP SURVEY OR REPORT WAS PREPARED BY ME OR UNDER MY DIRECT PERSONAL SUPERVISION AND THAT I AM A DULY REGISTERED LAND SURVEYOR UNDER THE LAWS OF THE STATE OF MISSOURI.

CLIENT: Henry Belfonte
K.C., Mo.

Signed: David J. Monroe — DAVID J. MONROE, Mo. Reg. No. 1433
Date: 10-28 1987

PROJ. NO. 87-1535 F.B. 87-66

750-24665