Land Survey Document

M & M LAND SURVEYING SERVICE, INC.

RAY COUNTY COURTHOUSE
112 S. COLLEGE ST.
P.O. BOX 83, RICHMOND, MO 64085
OFFICE 816/776-6343 HOME 816/398-4576

Filed with Missouri Department of Natural Resources
March 18, 1988

DESCRIPTION

That portion of the E½ of the SE¼ of Section 6, T52N, R31W of the 5th P.M., Clay County, Missouri described as follows: Beginning at a point on the South line of said E½SE¼ that is S89-46-40W, 979.73 feet from the SE corner of said Section 6; thence S89-46-40W, 342.14 feet to the SW corner of said E½SE¼; thence N00-23-16W, 659.50 feet along the West line of said E½SE¼; thence N89-46-40E, 342.14 feet along a fence line; thence S00-23-16E, 659.50 feet to the point of beginning. Said portion contains 5.18 acres.

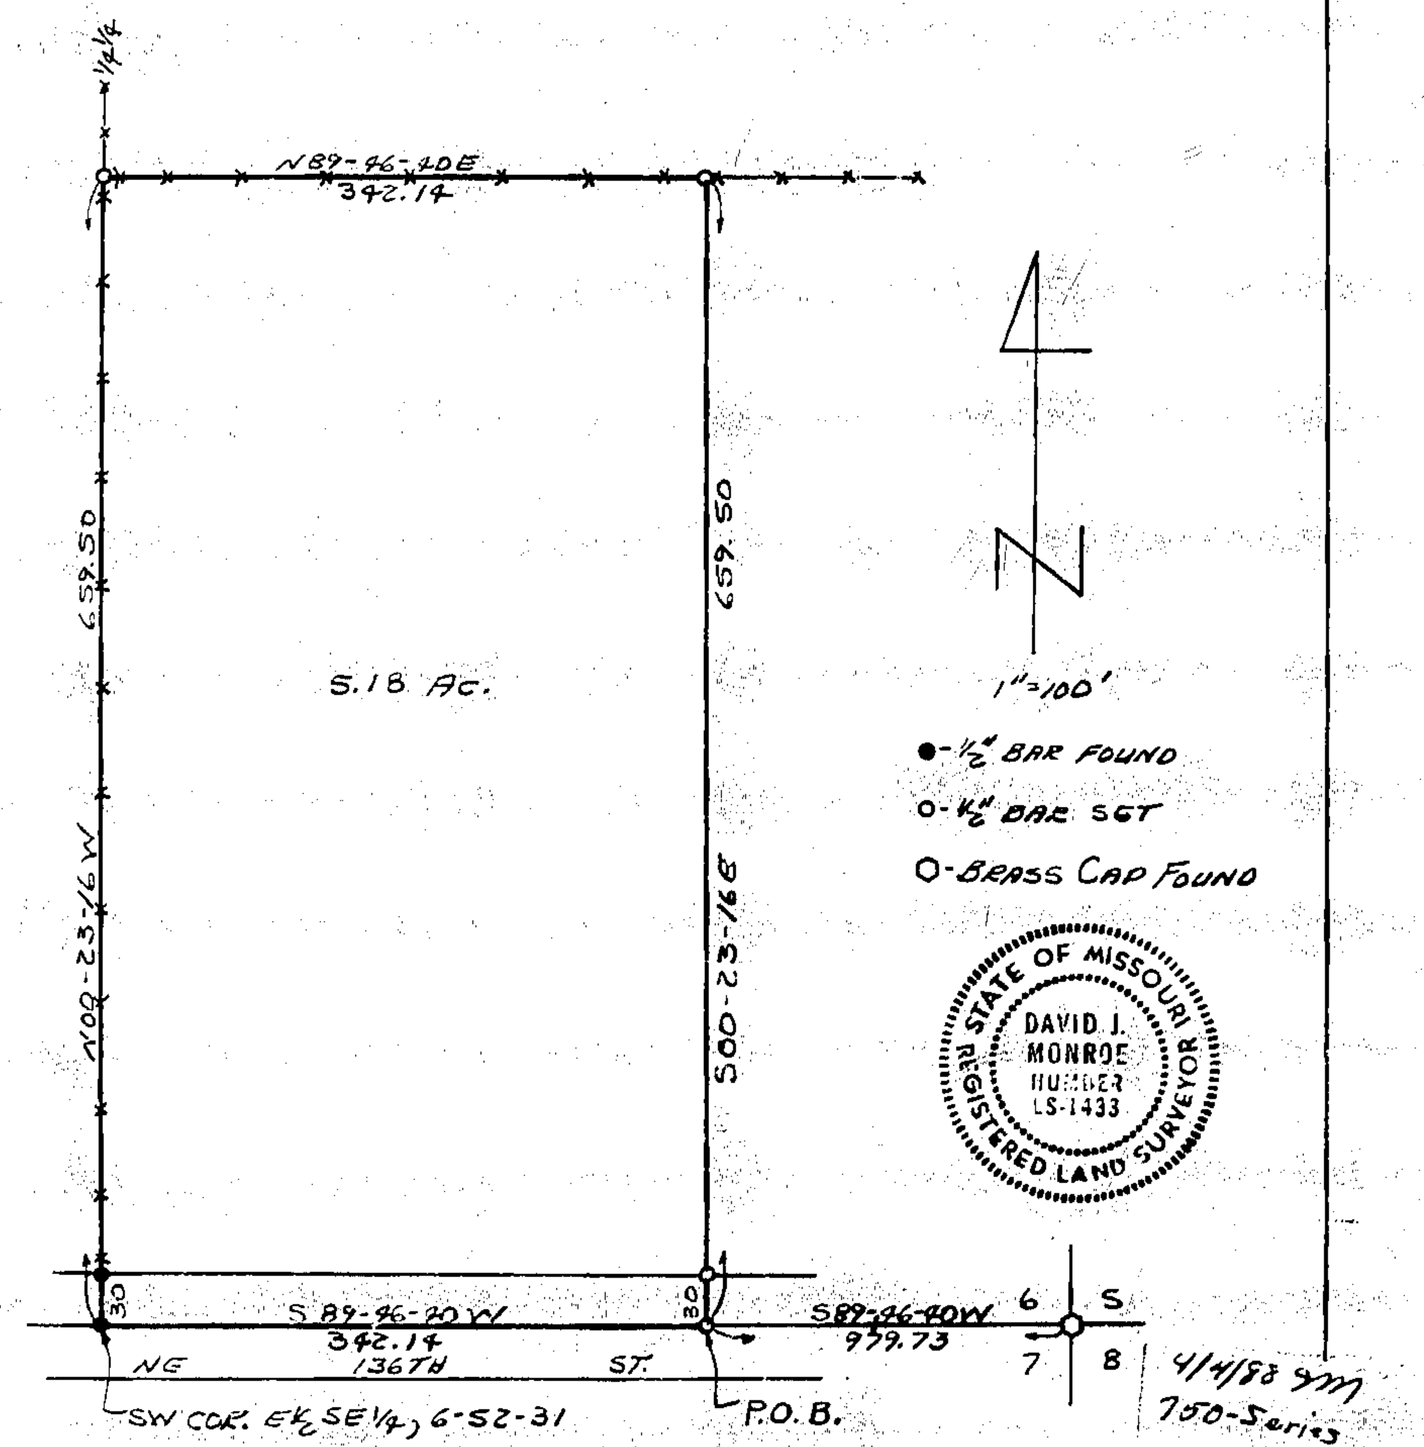

SURVEYORS CERTIFICATION

I HEREBY CERTIFY THAT THIS PLAN, PLAT, MAP SURVEY OR REPORT WAS PREPARED BY ME OR UNDER MY DIRECT PERSONAL SUPERVISION AND THAT I AM A DULY REGISTERED LAND SURVEYOR UNDER THE LAWS OF THE STATE OF MISSOURI.

CLIENT: BRUCE MUSGROVE
KEARNEY, MO.

Signed: David J. Monroe — Date: 9-9 1987
DAVID J. MONROE — Mo. Reg. No. 1433

PROJ. NO. 87-1445 F.B. 87-63

750-24668

http://www.ClayCoGov.com