Clay County, Missouri
Land Survey Document

M & M LAND SURVEYING SERVICE, INC.

RAY COUNTY COURTHOUSE
112 S. COLLEGE ST.
P.O. BOX 83, RICHMOND, MO 64085
OFFICE 816/776-6343 HOME 816/398-4576

Filed with Missouri Department of Natural Resources
March 18, 1988

DESCRIPTION: That portion of the E½ of the NE¼ of Section 34, T54N, R31W of the 5th P.M., Clay County, Missouri described as follows: Beginning at a point on the East line of said NE¼ that is S01-00-31W, 658.77 feet from the NE corner of said Section 34; thence S01-00-31W, 944.75 feet along said East line; thence N89-39-35W, 1338.17 feet to the West line of said E½NE¼; thence N01-07-29E, 944.77 feet along said West line; thence S89-39-35E, 1336.26 feet along the South line of the N½ of the NE¼ of the NE¼ of said Section 34 to the point of beginning. Said portion contains 29.00 acres.

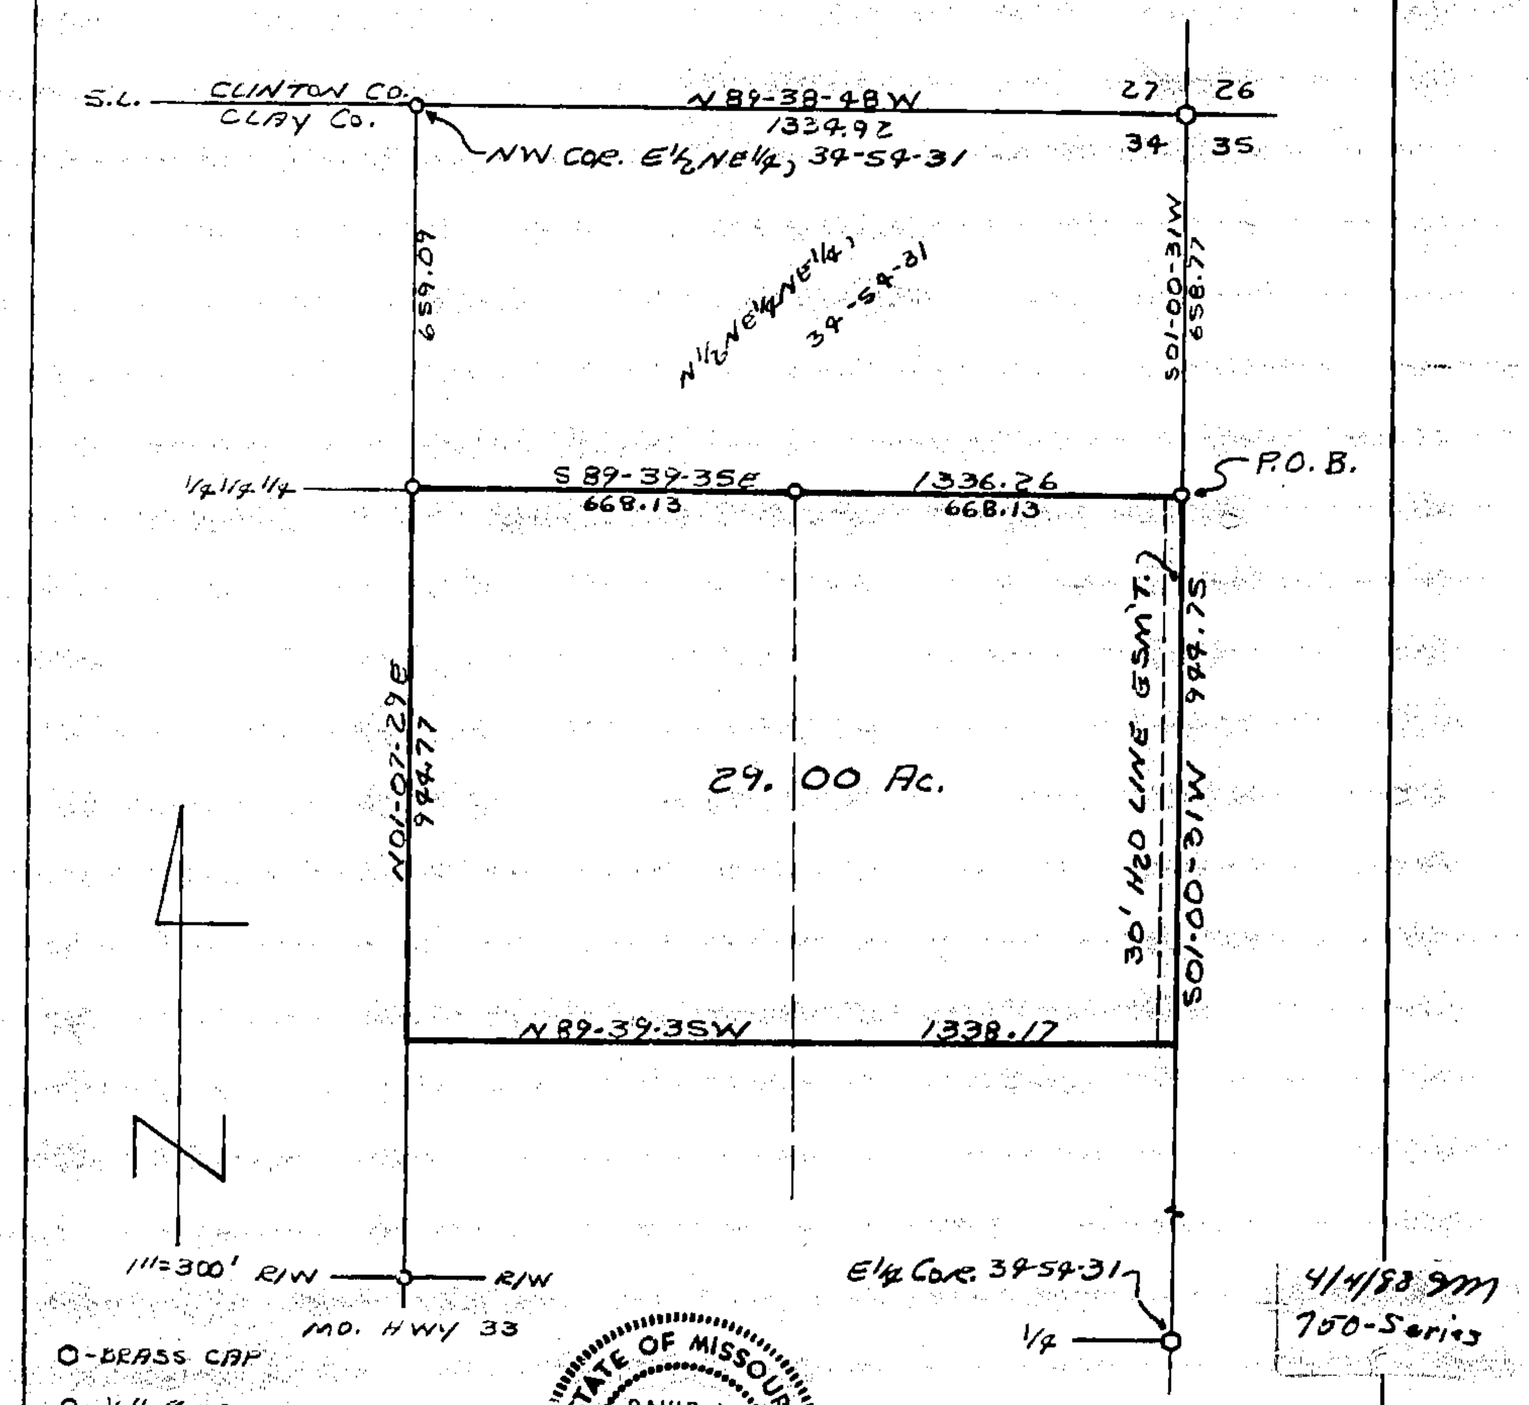

STATE OF MISSOURI
DAVID J. MONROE
NUMBER
LAND SURVEYOR

SURVEYOR'S CERTIFICATION

I HEREBY CERTIFY THAT THIS PLAN, PLAT, MAP SURVEY OR REPORT WAS PREPARED BY ME OR UNDER MY DIRECT PERSONAL SUPERVISION AND THAT I AM A DULY REGISTERED LAND SURVEYOR UNDER THE LAWS OF THE STATE OF MISSOURI.

CLIENT: Don Ringer
Lee's Summit, Mo.

Signed: David J. Monroe
DAVID J. MONROE Mo. Reg. No. 1433

Date: 9-3 1987

PROJ. NO. 87-1957 F.B. 85-76

750-24669

http://www.ClayCoGov.com