Clay County, Missouri
Land Survey Document

M & M LAND SURVEYING SERVICE, INC.

RAY COUNTY COURTHOUSE

112 S. COLLEGE ST.
P.O. BOX 83, RICHMOND, MO 64085
OFFICE 816/776-6343 HOME 816/398-4576

Filed with Missouri Department of Natural Resources
March 16 1988

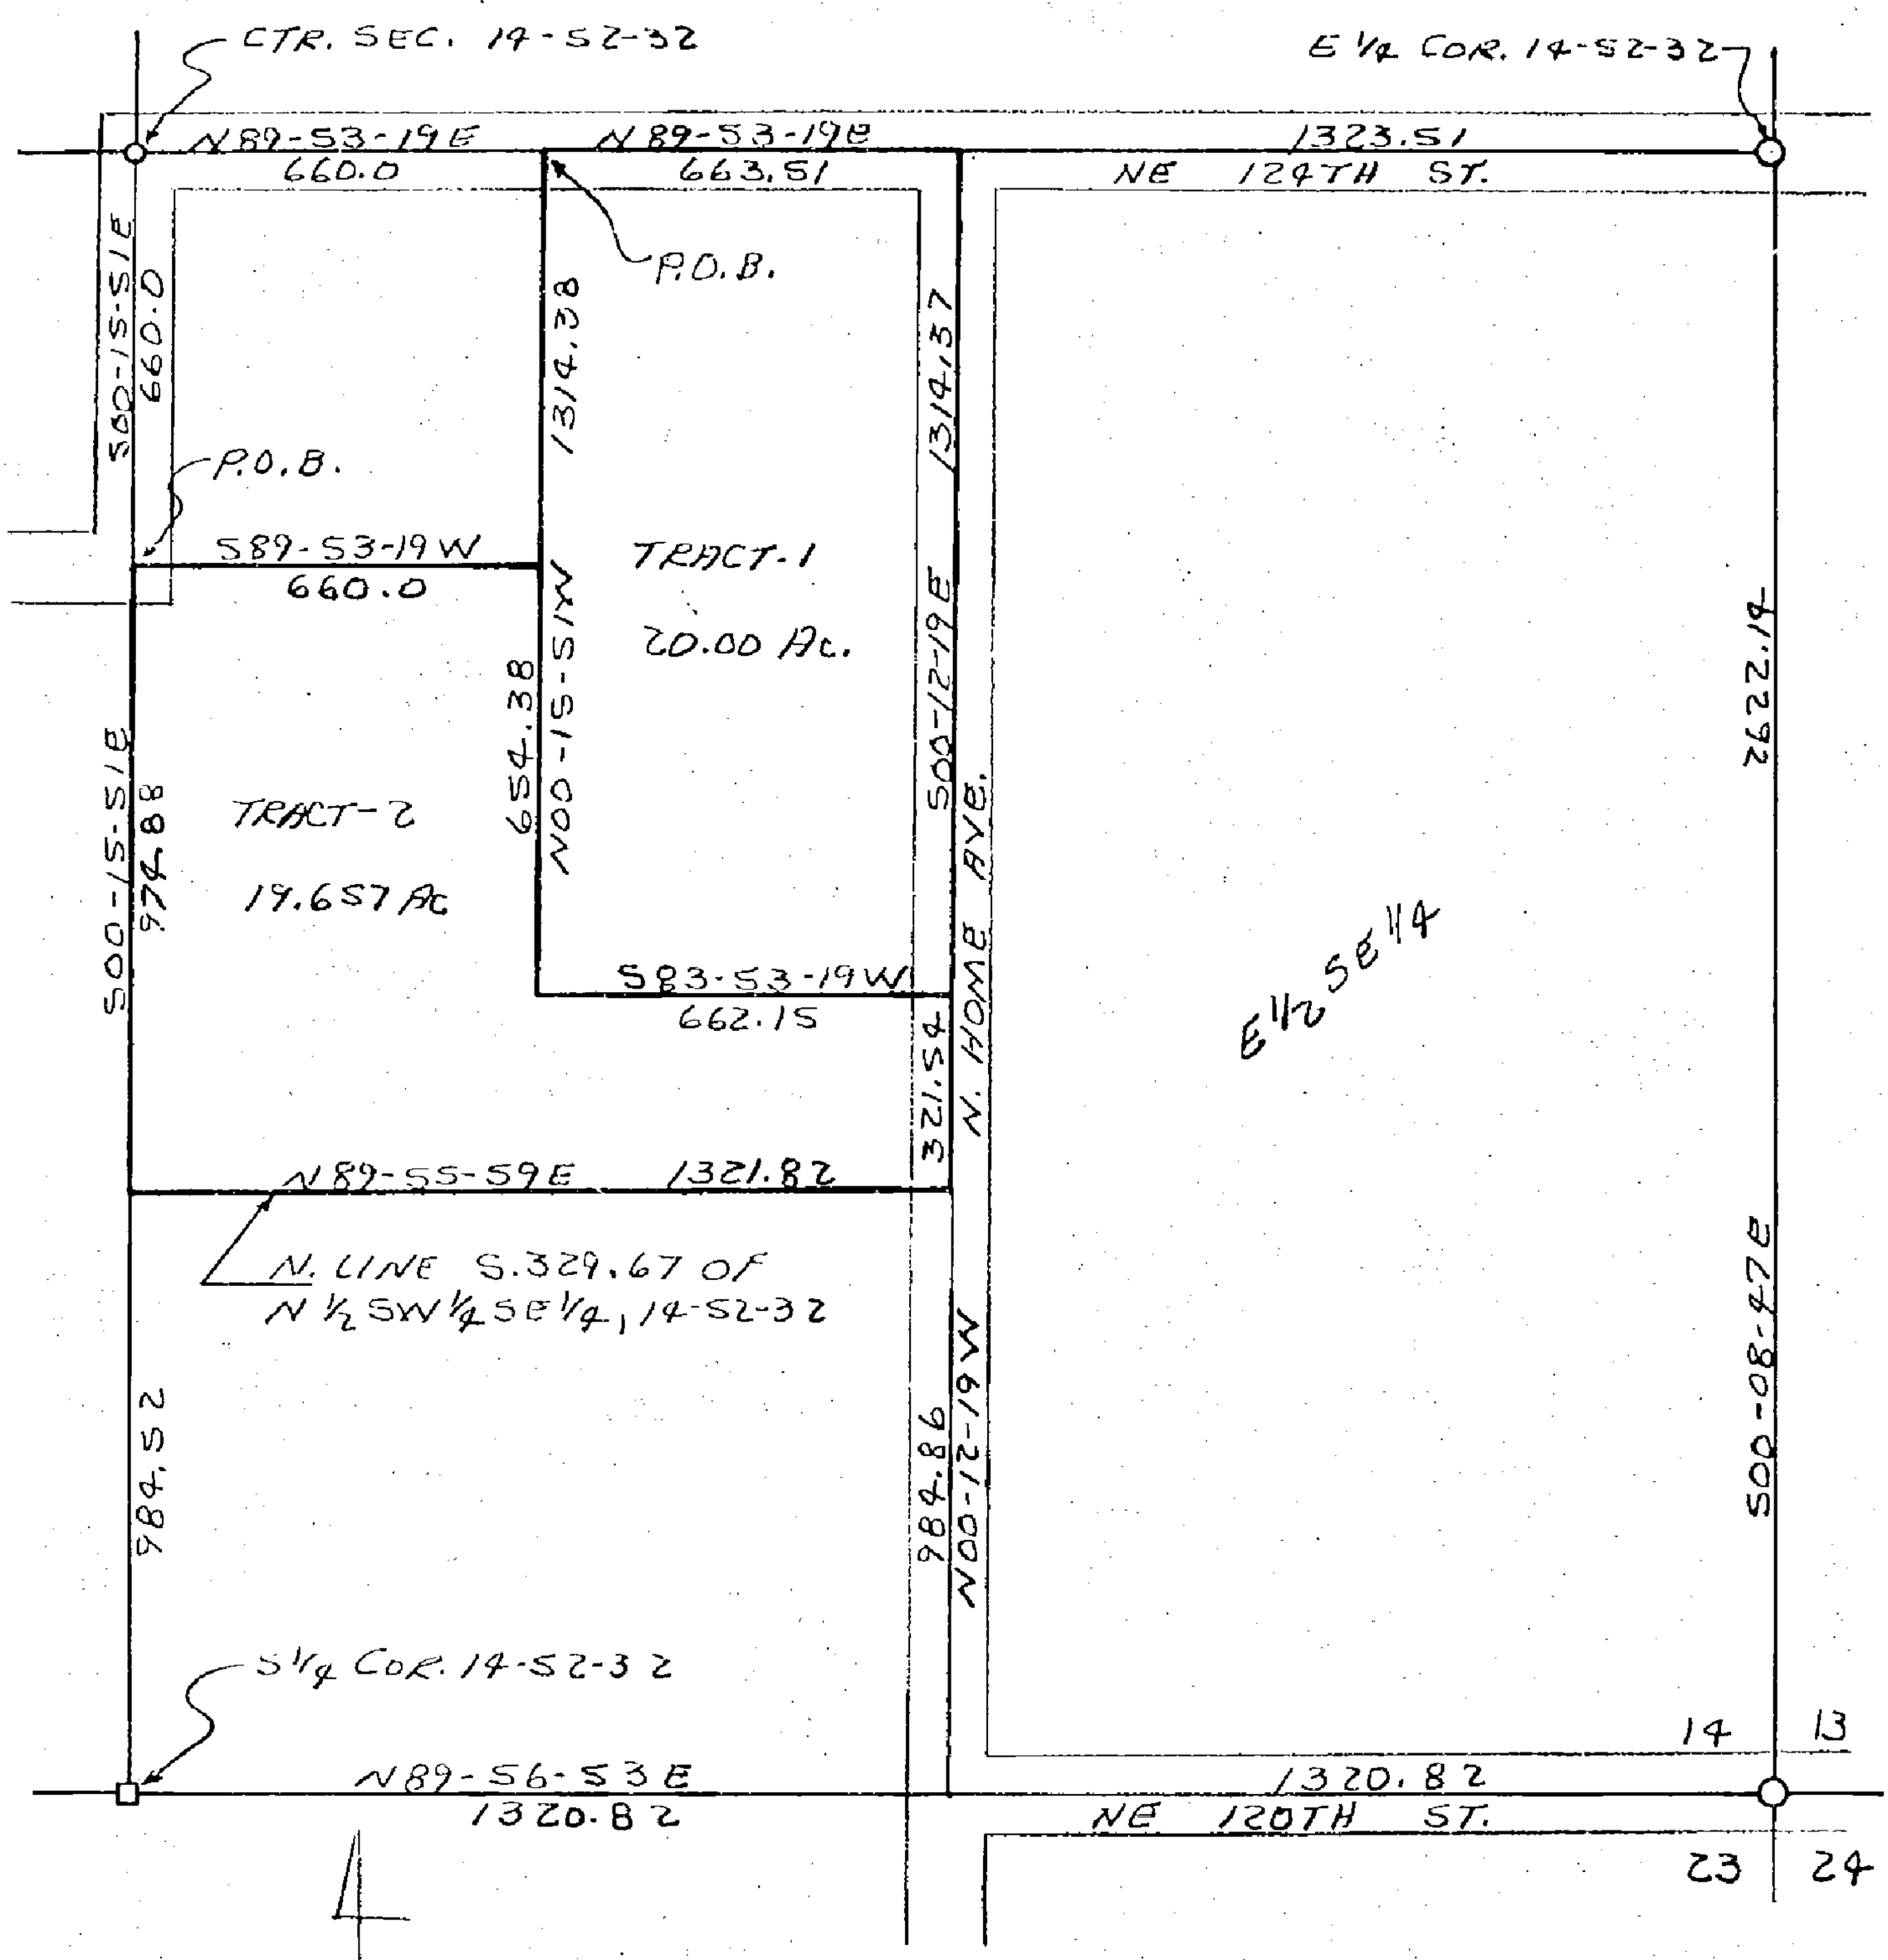

SURVEYORS CERTIFICATION

I HEREBY CERTIFY THAT THIS PLAN, PLAT, MAP SURVEY OR REPORT WAS PREPARED BY ME OR UNDER MY DIRECT PERSONAL SUPERVISION AND THAT I AM A DULY REGISTERED LAND SURVEYOR UNDER THE LAWS OF THE STATE OF MISSOURI.

CLIENT: Reggie Davis
Kearney, Mo.

Signed: David J. Monroe — DAVID J. MONROE, Mo. Reg. No. 1433

Date: 9-22 1987

PROJ. NO. 87-1484 F.B. 84-12

750-24676

http://www.ClayCoGov.com