Clay County, Missouri
Land Survey Document

M & M LAND SURVEYING SERVICE, INC.

RAY COUNTY COURTHOUSE
112 S. COLLEGE ST.
P.O. BOX 83, RICHMOND, MO 64085
OFFICE 816/776-6343 HOME 816/398-4576

Filed with Missouri Department of Natural Resources
March 18 1988

DESCRIPTION

That portion of the SW¼ of Section 19, T52N, R30W of the 5th P.M., Clay County, Missouri described as follows: Beginning at a point N00-05-25E, 20.0 feet from a point on the South line of said SW¼ that is S89-41-46E, 987.65 feet from the SW corner of said Section 19; thence N00-05-25E, 49.5 feet; thence S89-41-46E, 49.5 feet; thence S00-05-25W, 49.5 feet; thence N89-41-46W, 49.5 feet to the point of beginning. Said portion contains 2450.25 square feet.

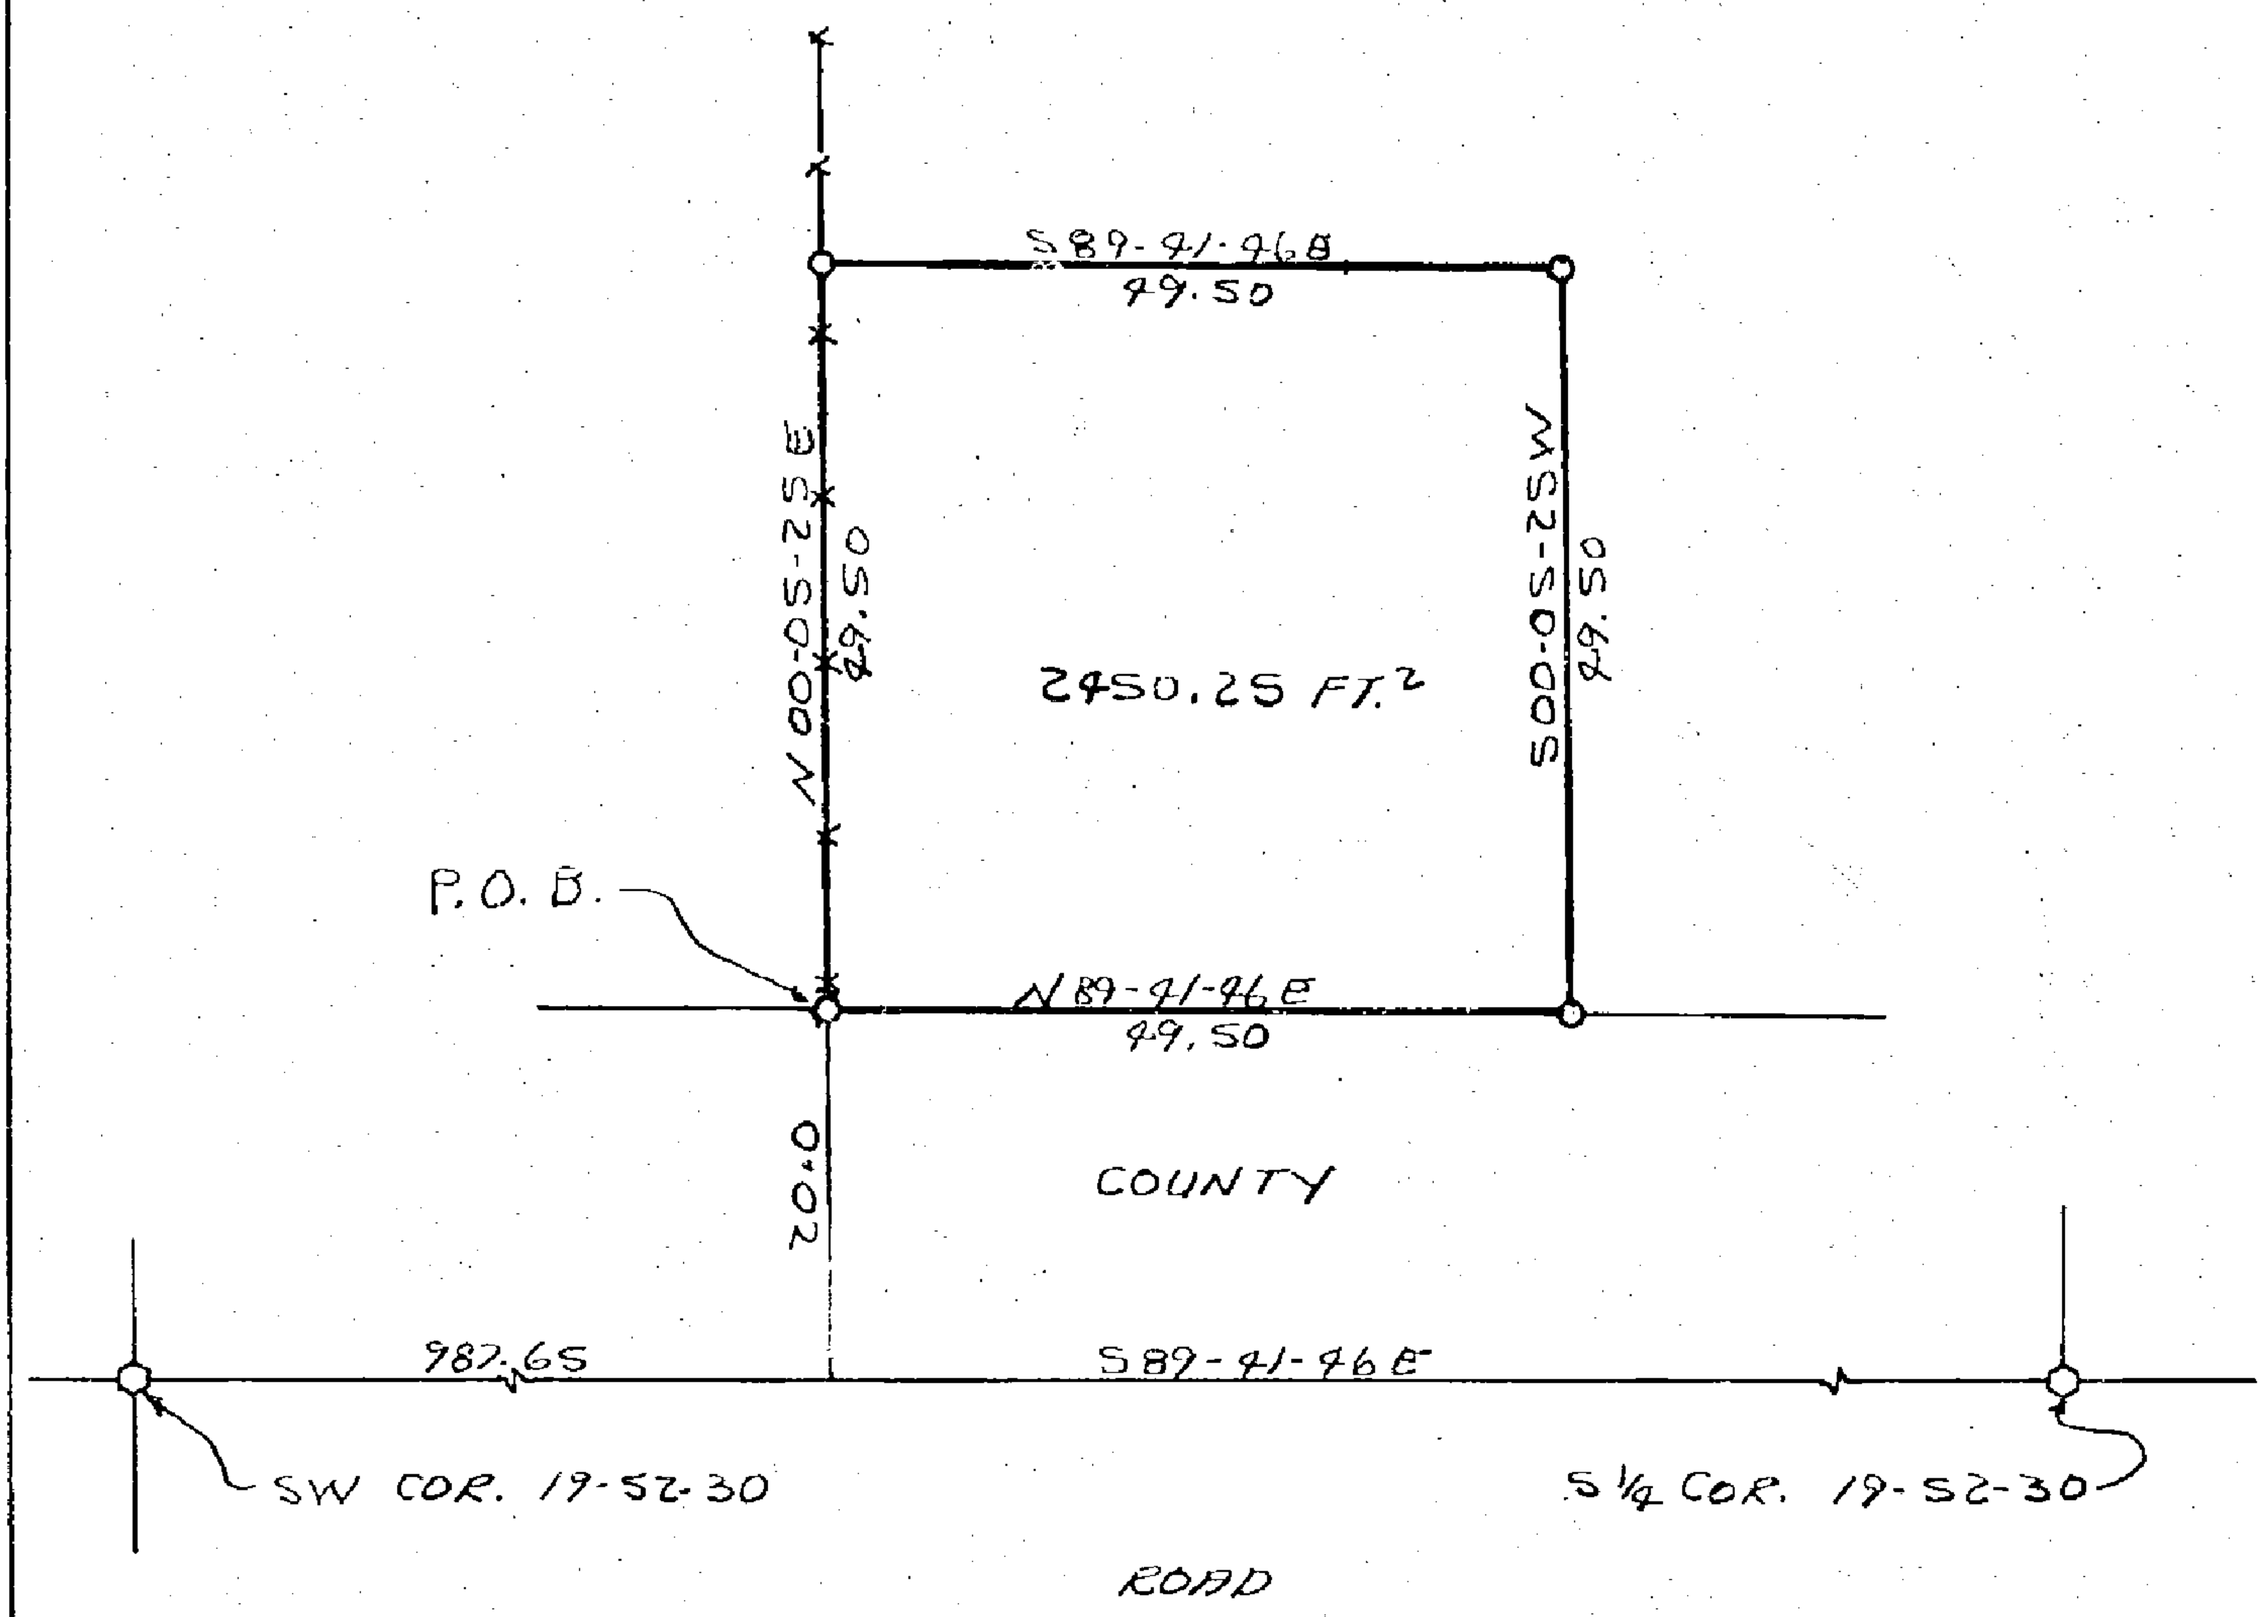

4/4/88 DM
750-Series

O- BRASS CAP FOUND
o- ½" BAR SET

1"=20'

STATE OF MISSOURI
DAVID J. MONROE
NUMBER LS-1433
REGISTERED LAND SURVEYOR

SURVEYORS CERTIFICATION

I HEREBY CERTIFY THAT THIS PLAN, PLAT, MAP SURVEY OR REPORT WAS PREPARED BY ME OR UNDER MY DIRECT PERSONAL SUPERVISION AND THAT I AM A DULY REGISTERED LAND SURVEYOR UNDER THE LAWS OF THE STATE OF MISSOURI.

CLIENT: DENNIS BALDWIN
LAWSON, MO.

Signed: David J. Monroe — Date: 9-30 1987

DAVID J. MONROE Mo. Reg. No. 1433

PROJ. NO. 87-1379-1 F.B. 87-63

750-24680

http://www.ClayCoGov.com