M & M LAND SURVEYING SERVICE, INC.

Clay County, Missouri
Land Survey Document

RAY COUNTY COURTHOUSE
112 S. COLLEGE ST.
P.O. BOX 83, RICHMOND, MO 64085
OFFICE 816/776-6343 HOME 816/398-4576

Filed with Missouri Department of Natural Resources
March 18 1988

DESCRIPTION: THAT PORTION OF THE W½ OF LOT 1 IN THE SUBDIVISION OF THE SW¼ OF THE SW¼ OF SECTION 29, T52N, R27W OF THE 5TH P.M., RICHMOND, RAY COUNTY, MISSOURI DESCRIBED AS FOLLOWS: BEGINNING AT THE NW CORNER OF SAID LOT 1; THENCE N88-06-21E, 210.00 FEET TO THE NE CORNER OF THE W½ OF SAID LOT 1; THENCE S00-09-15E, 790.30 FEET ALONG THE EAST LINE OF SAID W½ OF LOT 1; THENCE S88-26-20W, 216.53 FEET TO THE WEST LINE OF SAID W½ OF LOT 1; THENCE N00-19-20E, 789.27 FEET ALONG SAID WEST LINE TO THE POINT OF BEGINNING. SAID PORTION CONTAINS 3.86 ACRES.

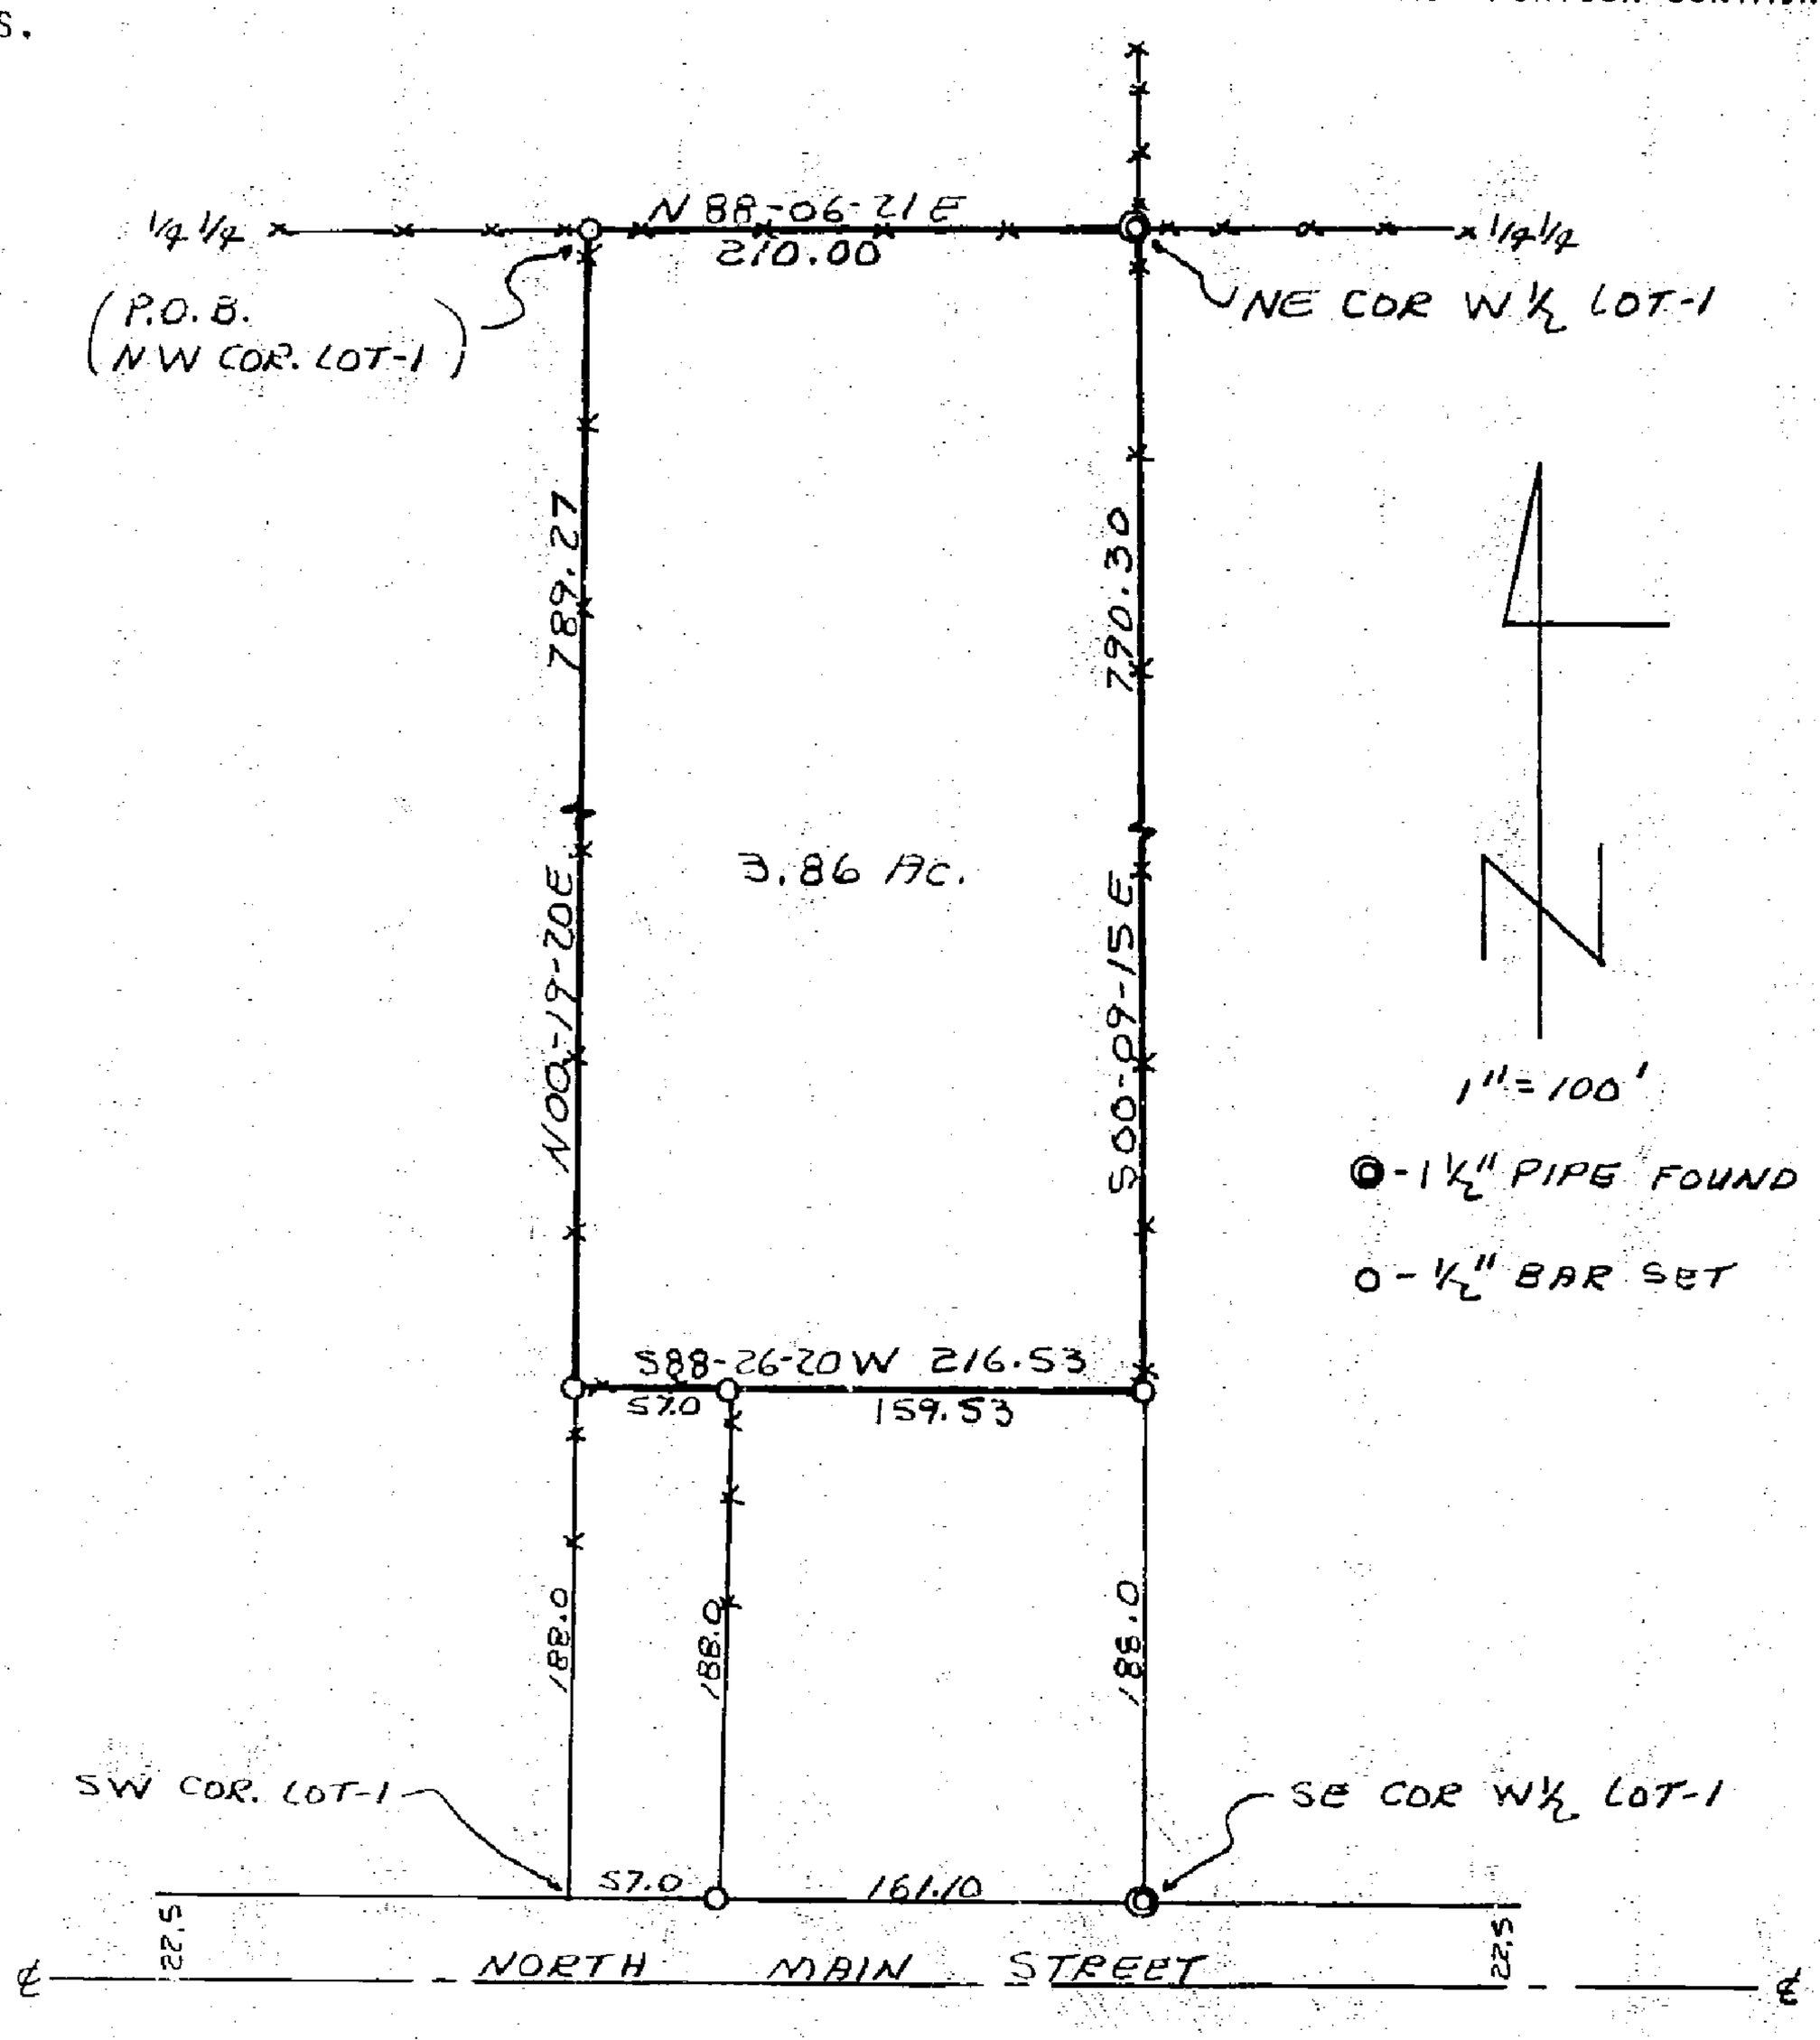

4/4/88 9M
750-Series

STATE OF MISSOURI
DAVID J. MONROE
NUMBER
LS-1433
REGISTERED LAND SURVEYOR

SURVEYORS CERTIFICATION

I HEREBY CERTIFY THAT THIS PLAN, PLAT, MAP SURVEY OR REPORT WAS PREPARED BY ME OR UNDER MY DIRECT PERSONAL SUPERVISION AND THAT I AM A DULY REGISTERED LAND SURVEYOR UNDER THE LAWS OF THE STATE OF MISSOURI.

CLIENT: JOE SANDALS
RICHMOND, MO.

Signed: David J. Monroe — DAVID J. MONROE, Mo. Reg. No. 1433

Date: 4-24 1987

PROJ. NO. 87-1295 F.B.

750-24687

http://www.ClayCoGov.com