Clay County, Missouri
Land Survey Document

http://www.ClayCoGov.com

M & M LAND SURVEYING SERVICE, INC.

RAY COUNTY COURTHOUSE

112 S. COLLEGE ST.
P.O. BOX 83, RICHMOND, MO 64085
OFFICE 816/776-6343 HOME 816/398-4576

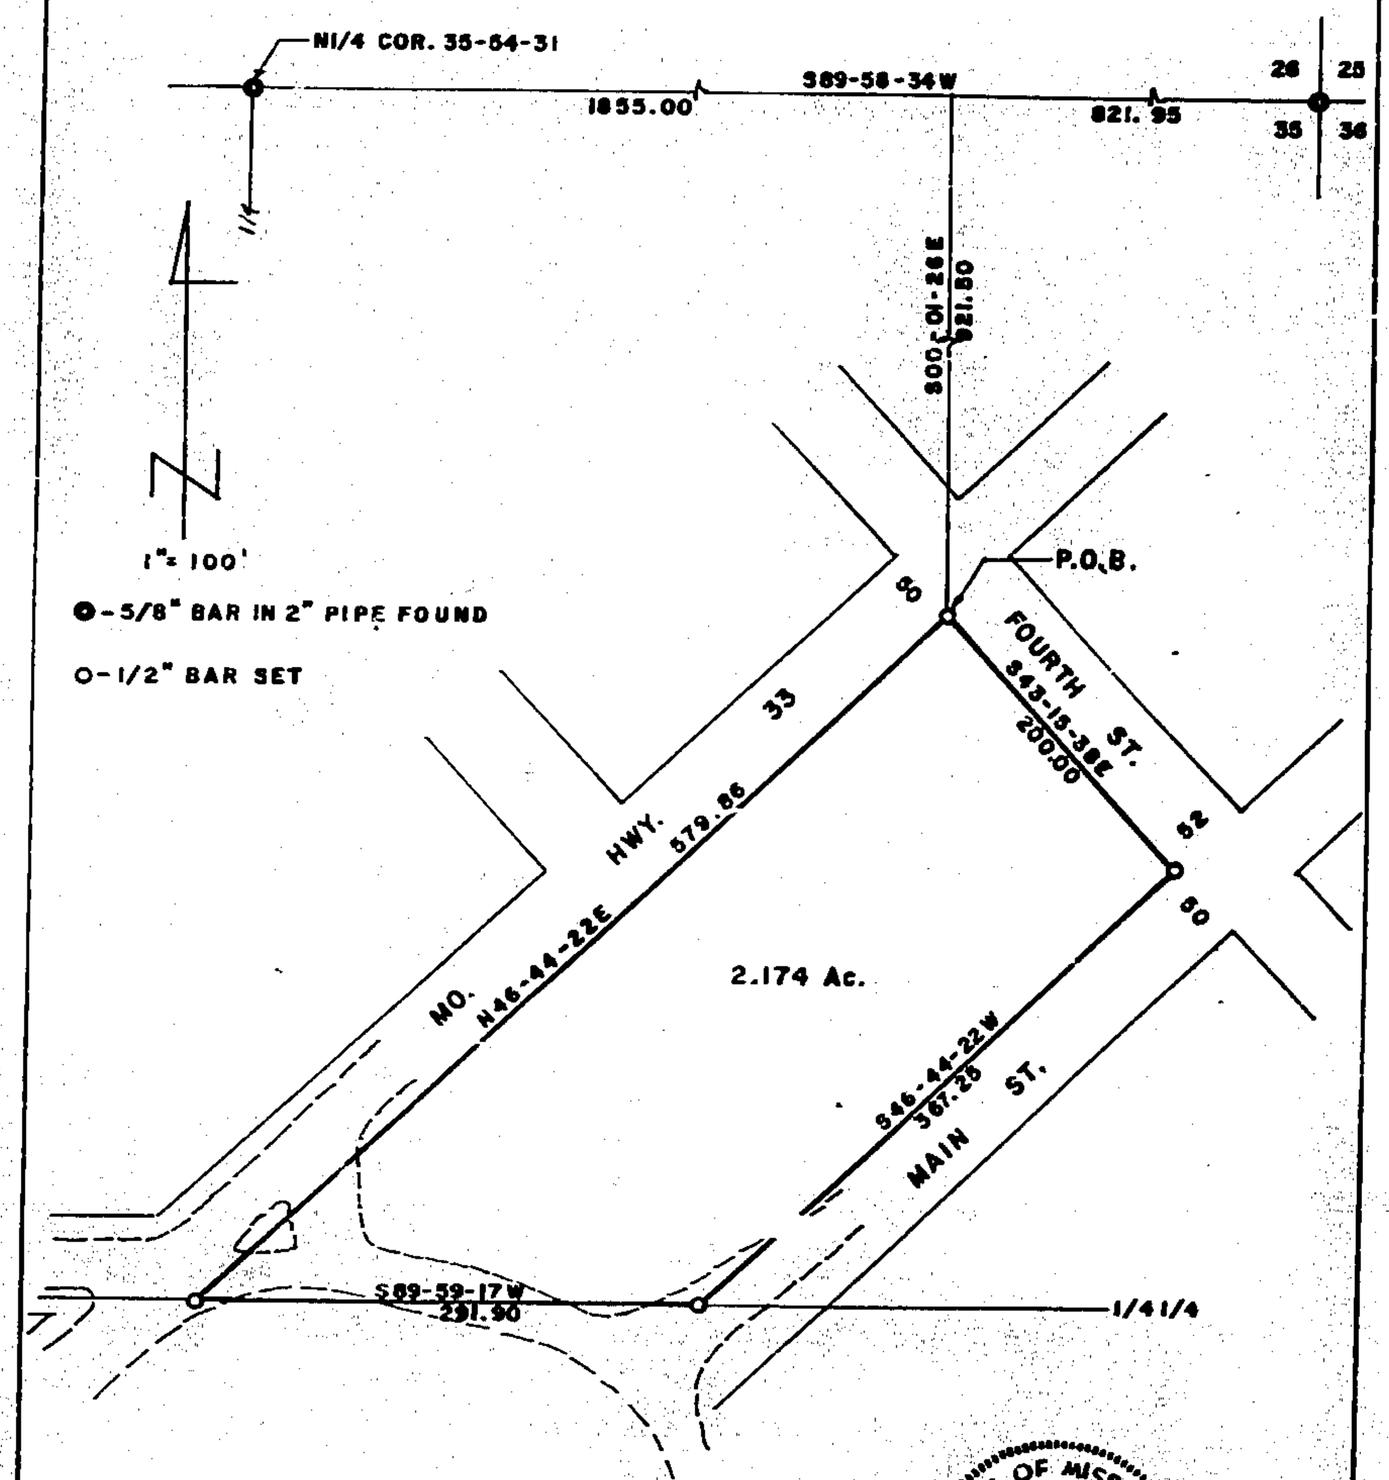

0 - 5/8" BAR IN 2" PIPE FOUND

O - 1/2" BAR SET

10/6/88 8pm
750-Series

STATE OF MISSOURI
DAVID J. MONROE
NUMBER LS-1433
REGISTERED LAND SURVEYOR

Filed with Missouri Department of Natural Resources
September 29, 1988

SURVEYORS CERTIFICATION

I HEREBY CERTIFY THAT THIS PLAN, PLAT, MAP SURVEY OR REPORT WAS PREPARED BY ME OR UNDER MY DIRECT PERSONAL SUPERVISION AND THAT I AM A DULY REGISTERED LAND SURVEYOR UNDER THE LAWS OF THE STATE OF MISSOURI.

CLIENT: AL FOSTER c/o RE/MAX OF LIBERTY

Signed: David J. Monroe — DAVID J. MONROE, Mo. Reg. No. 1433

Date: 6-20 1988

PROJ. NO. 88-1808

F.B. 88-72