Clay County, Missouri
Land Survey Document

http://www.ClayCoGov.com

M & M LAND SURVEYING SERVICE, INC.

RAY COUNTY COURTHOUSE
112 S. COLLEGE ST.
P.O. BOX 83, RICHMOND, MO 64085
OFFICE 816/776-6343 HOME 816/358-4576

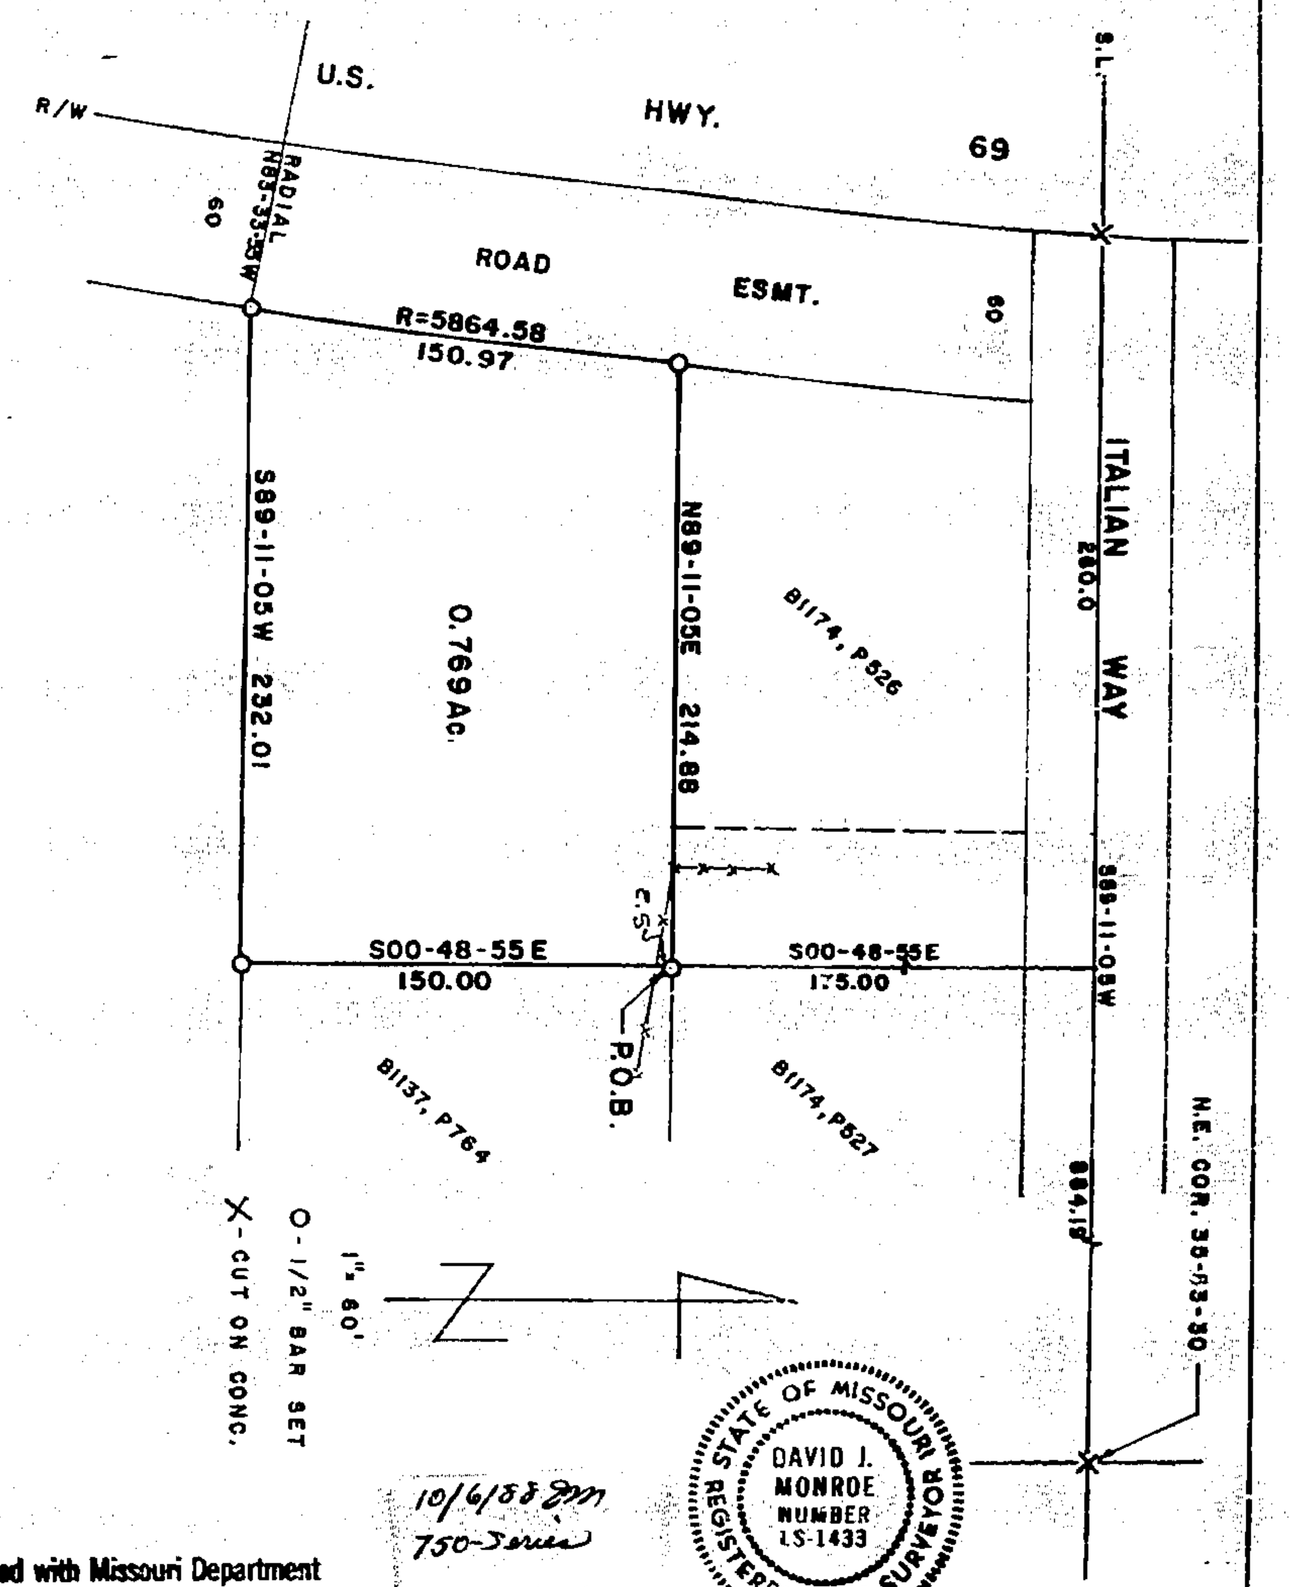

10/6/88 DM
750-Series

STATE OF MISSOURI
DAVID J. MONROE
NUMBER LS-1433
REGISTERED LAND SURVEYOR

Filed with Missouri Department of Natural Resources
September 29, 1988

SURVEYORS CERTIFICATION

I HEREBY CERTIFY THAT THIS PLAN, PLAT, MAP SURVEY OR REPORT WAS PREPARED BY ME OR UNDER MY DIRECT PERSONAL SUPERVISION AND THAT I AM A DULY REGISTERED LAND SURVEYOR UNDER THE LAWS OF THE STATE OF MISSOURI.

CLIENT: ERA EXCEL REALTY
EX. SPGS., MO.

Signed: David J. Monroe — DAVID J. MONROE, Mo. Reg. No. 1433
Date: 7-11 1988

PROJ. NO. 88-1827 F.B. 88-74

750-24975