Clay County, Missouri
Land Survey Document

M & M LAND SURVEYING SERVICE, INC.

RAY COUNTY COURTHOUSE
112 S. COLLEGE ST.
P.O. BOX 83, RICHMOND, MO 64085
OFFICE 816/776-6343 HOME 816/398-4576

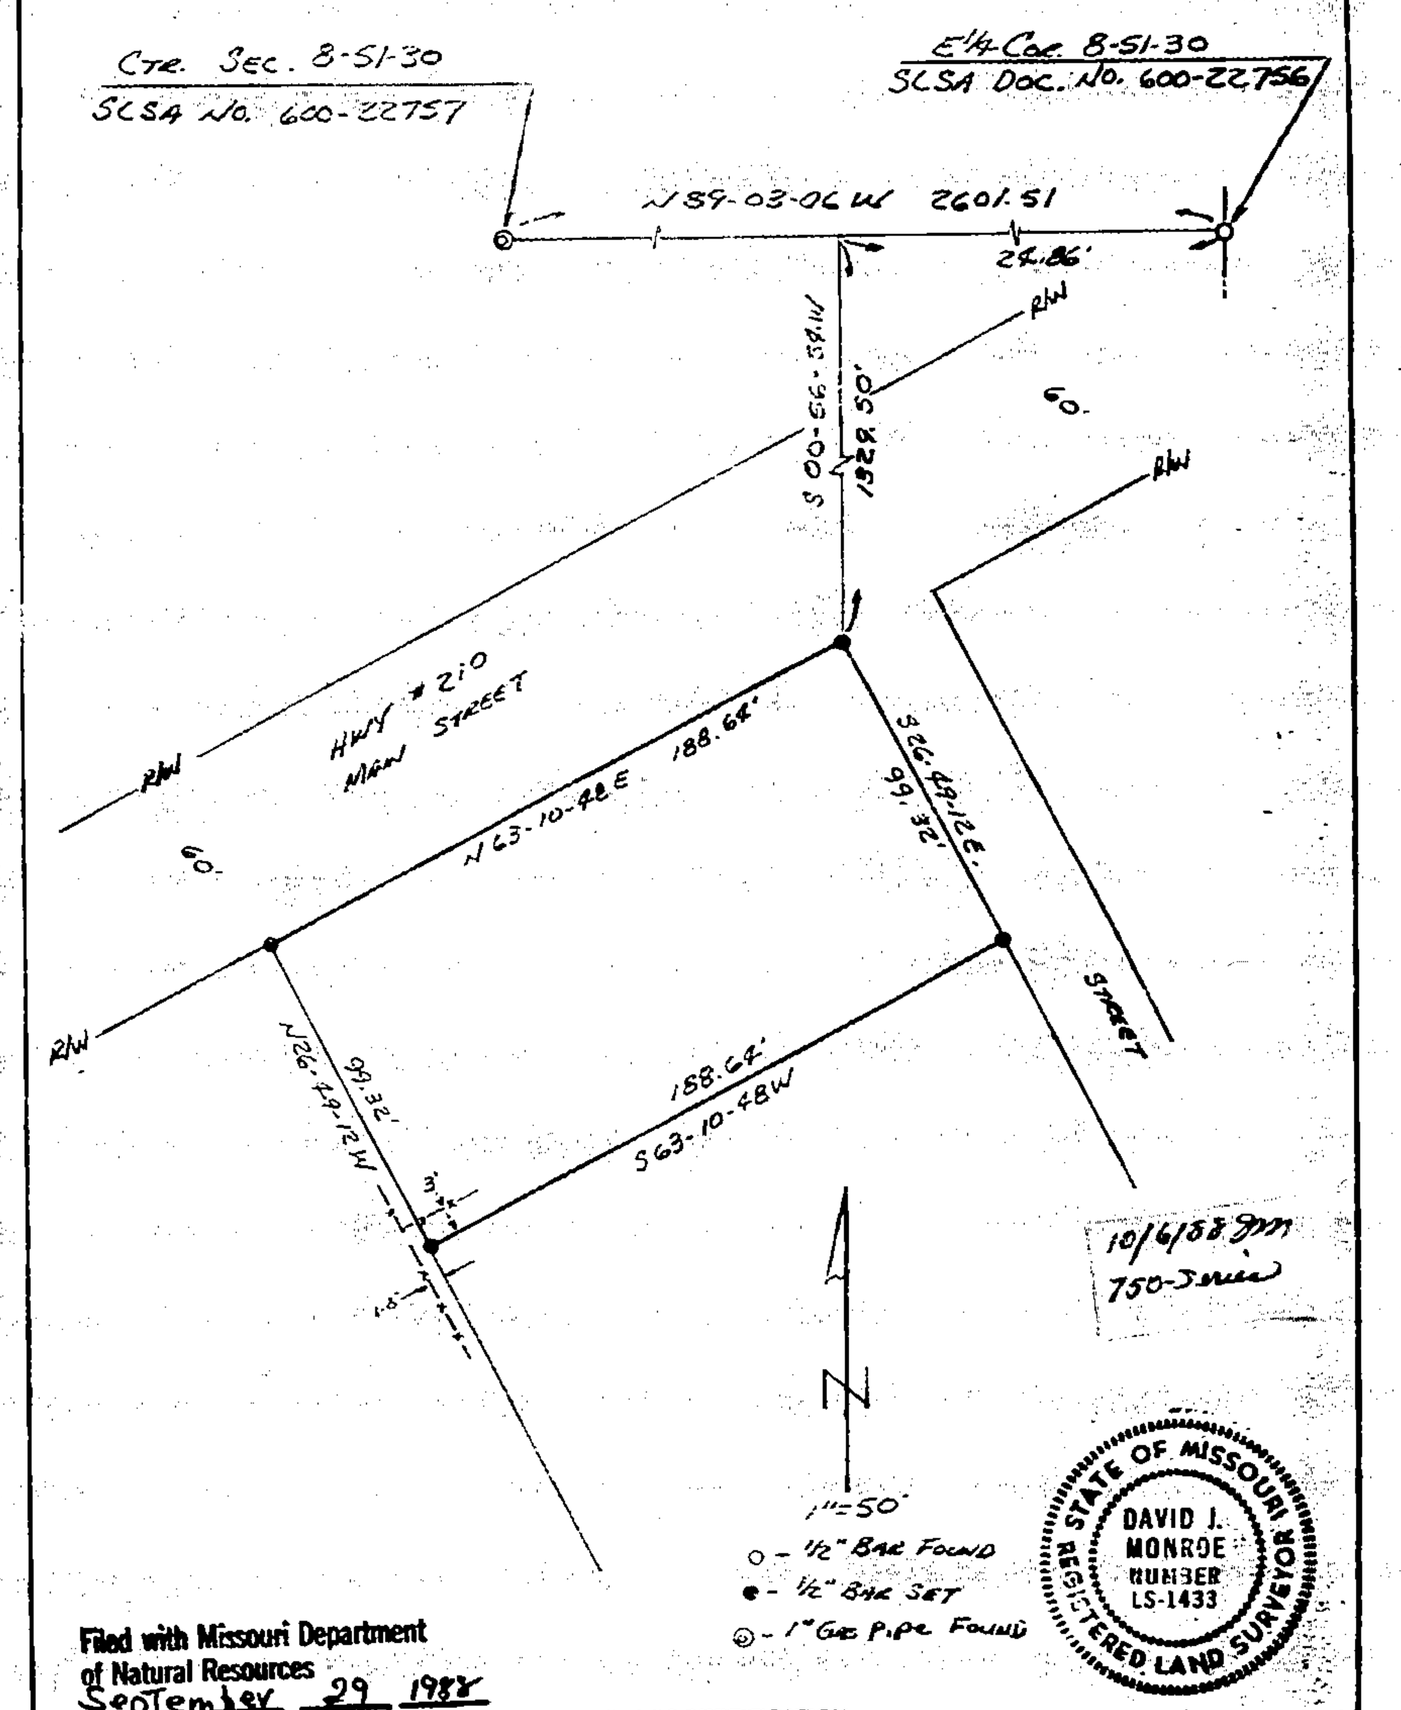

10/6/88 JMM
750-Series

Filed with Missouri Department of Natural Resources
September 29 1988

SURVEYORS CERTIFICATION

I HEREBY CERTIFY THAT THIS PLAN, PLAT, MAP SURVEY OR REPORT WAS PREPARED BY ME OR UNDER MY DIRECT PERSONAL SUPERVISION AND THAT I AM A DULY REGISTERED LAND SURVEYOR UNDER THE LAWS OF THE STATE OF MISSOURI.

CLIENT: DOYLE MANISKER
MISSOURI CITY, MO.

Signed: David J. Monroe — Date: 4-19 1988
DAVID J. MONROE — Mo. Reg. No. 1433

PROJ. NO. 88-1718 F.B. 88-70.

750-24976

http://www.ClayCoGov.com