Clay County, Missouri
Land Survey Document

M & M LAND SURVEYING SERVICE, INC.

RAY COUNTY COURTHOUSE

112 S. COLLEGE ST.
P.O. BOX 83, RICHMOND, MO 64085
OFFICE 816/776-6343 HOME 816/398-4576

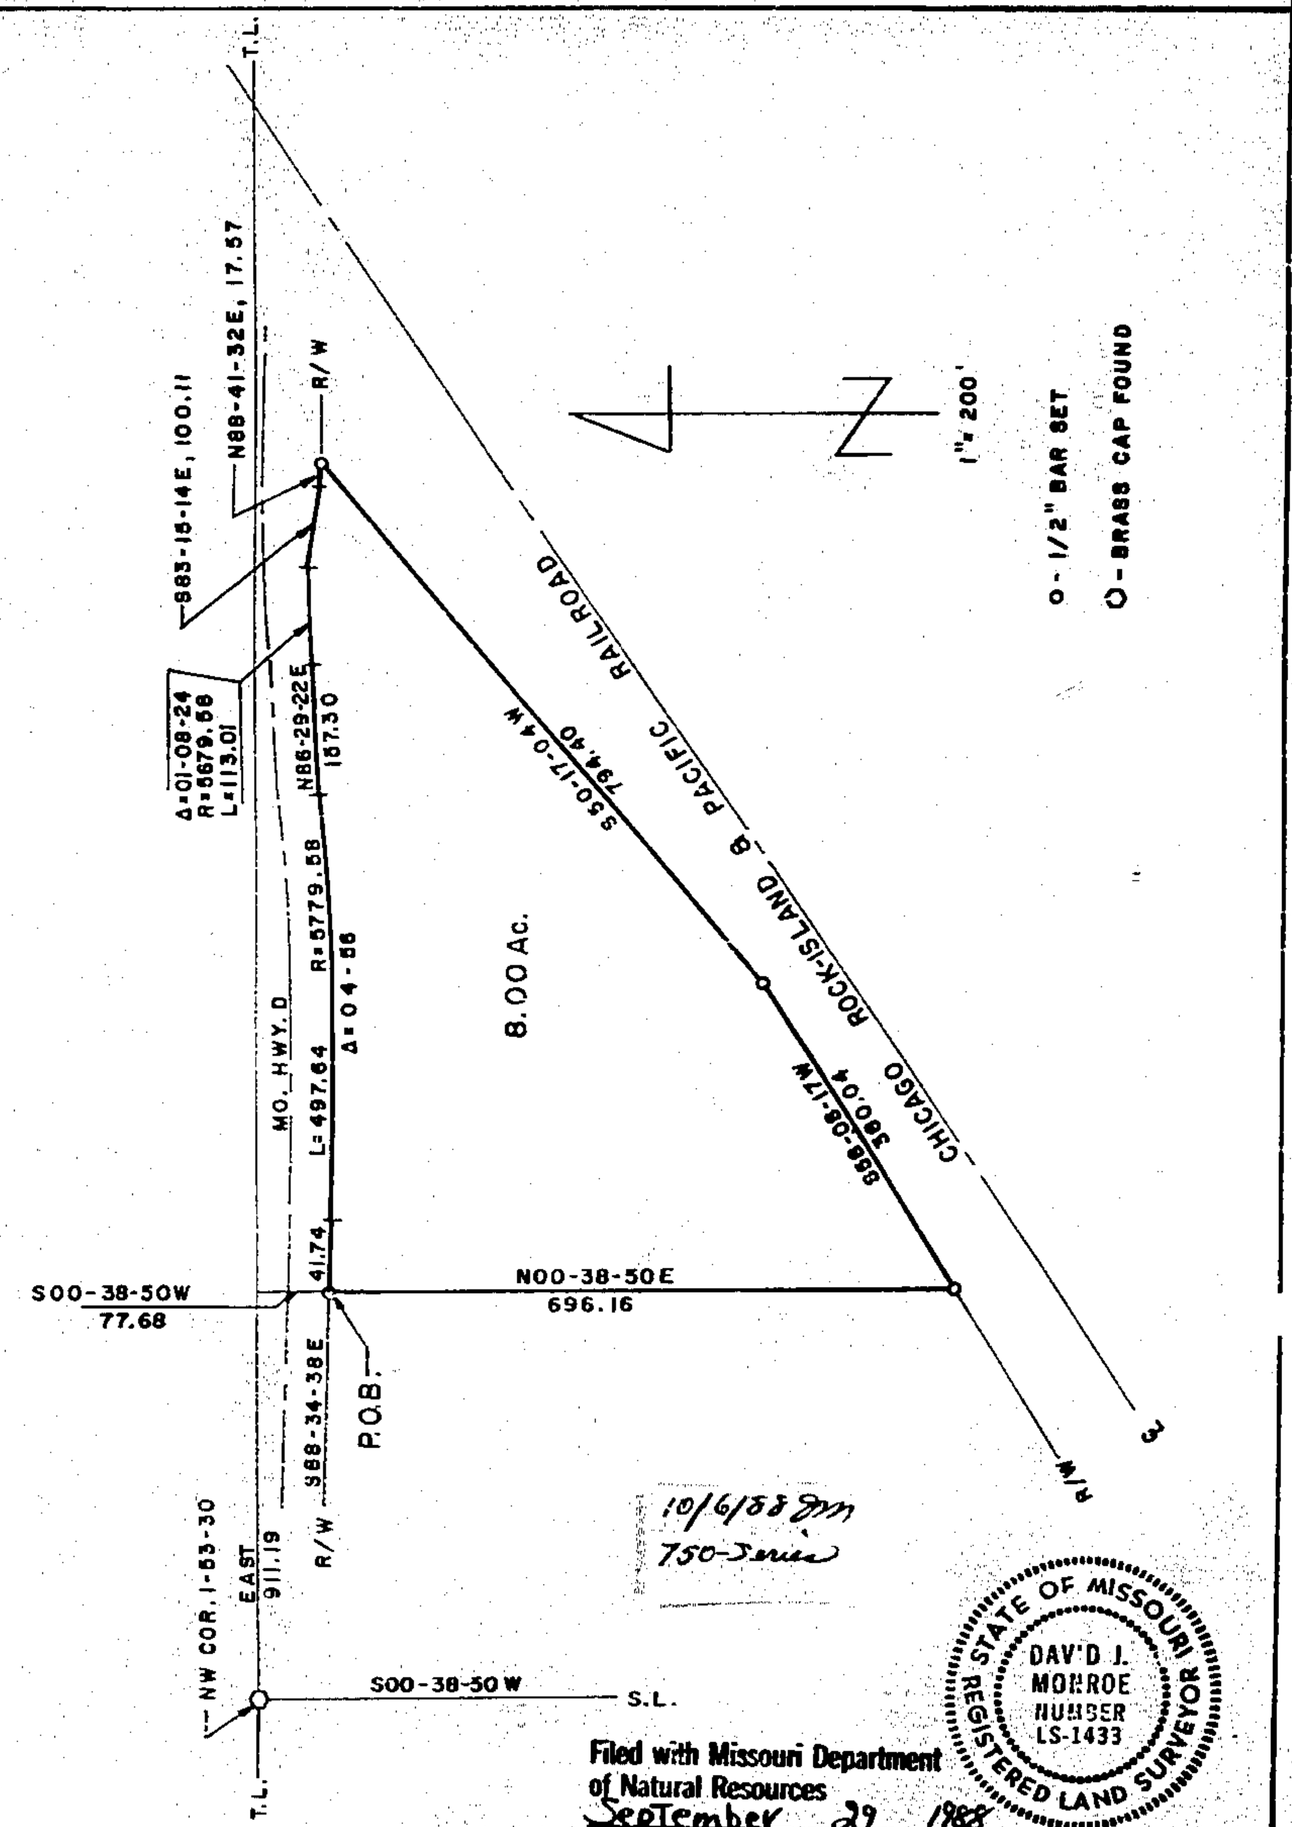

Filed with Missouri Department of Natural Resources
September 29 1988

SURVEYORS CERTIFICATION

I HEREBY CERTIFY THAT THIS PLAN, PLAT, MAP SURVEY OR REPORT WAS PREPARED BY ME OR UNDER MY DIRECT PERSONAL SUPERVISION AND THAT I AM A DULY REGISTERED LAND SURVEYOR UNDER THE LAWS OF THE STATE OF MISSOURI.

CLIENT: HAROLD MEEKS
LAWSON, MO.

Signed: David J. Monroe — Date: 3-21 19 88
DAVID J. MONROE — Mo. Reg. No. 1433

PROJ. NO. 88-1680 F.B. 88-69

750-24977

http://www.ClayCoGov.com