Clay County, Missouri
Land Survey Document

M & M LAND SURVEYING SERVICE, INC.
RAY COUNTY COURTHOUSE
112 S. COLLEGE ST.
P.O. BOX 83, RICHMOND, MO 64085
OFFICE 816/776-6343 HOME 816/398-4576

DESCRIPTION

That portion of the SW¼ of Section 21, T53N, R32W of the 5th P.M., Clay County, Missouri described as follows: Beginning at a point on the South line of said SW¼ that is S89-12-36W, 66.75 feet from the S¼ corner of said Section 21; thence S89-12-36W, 1086.79 feet along said South line to the East line of land described in deed to Gerald Winters recorded in Book 1397, Page 629 in the office of the recorder of said county; thence N00-19-30W, 2616.87 feet along said East line to the South Right of Way line of Missouri Highway E; thence N88-38E, 1056.27 feet along said R.O.W. line; thence S00-59-37E, 2627.43 feet parallel with and 66.75 feet West of the East line of said SW¼ to the point of beginning. Said portion contains 64.50 acres.

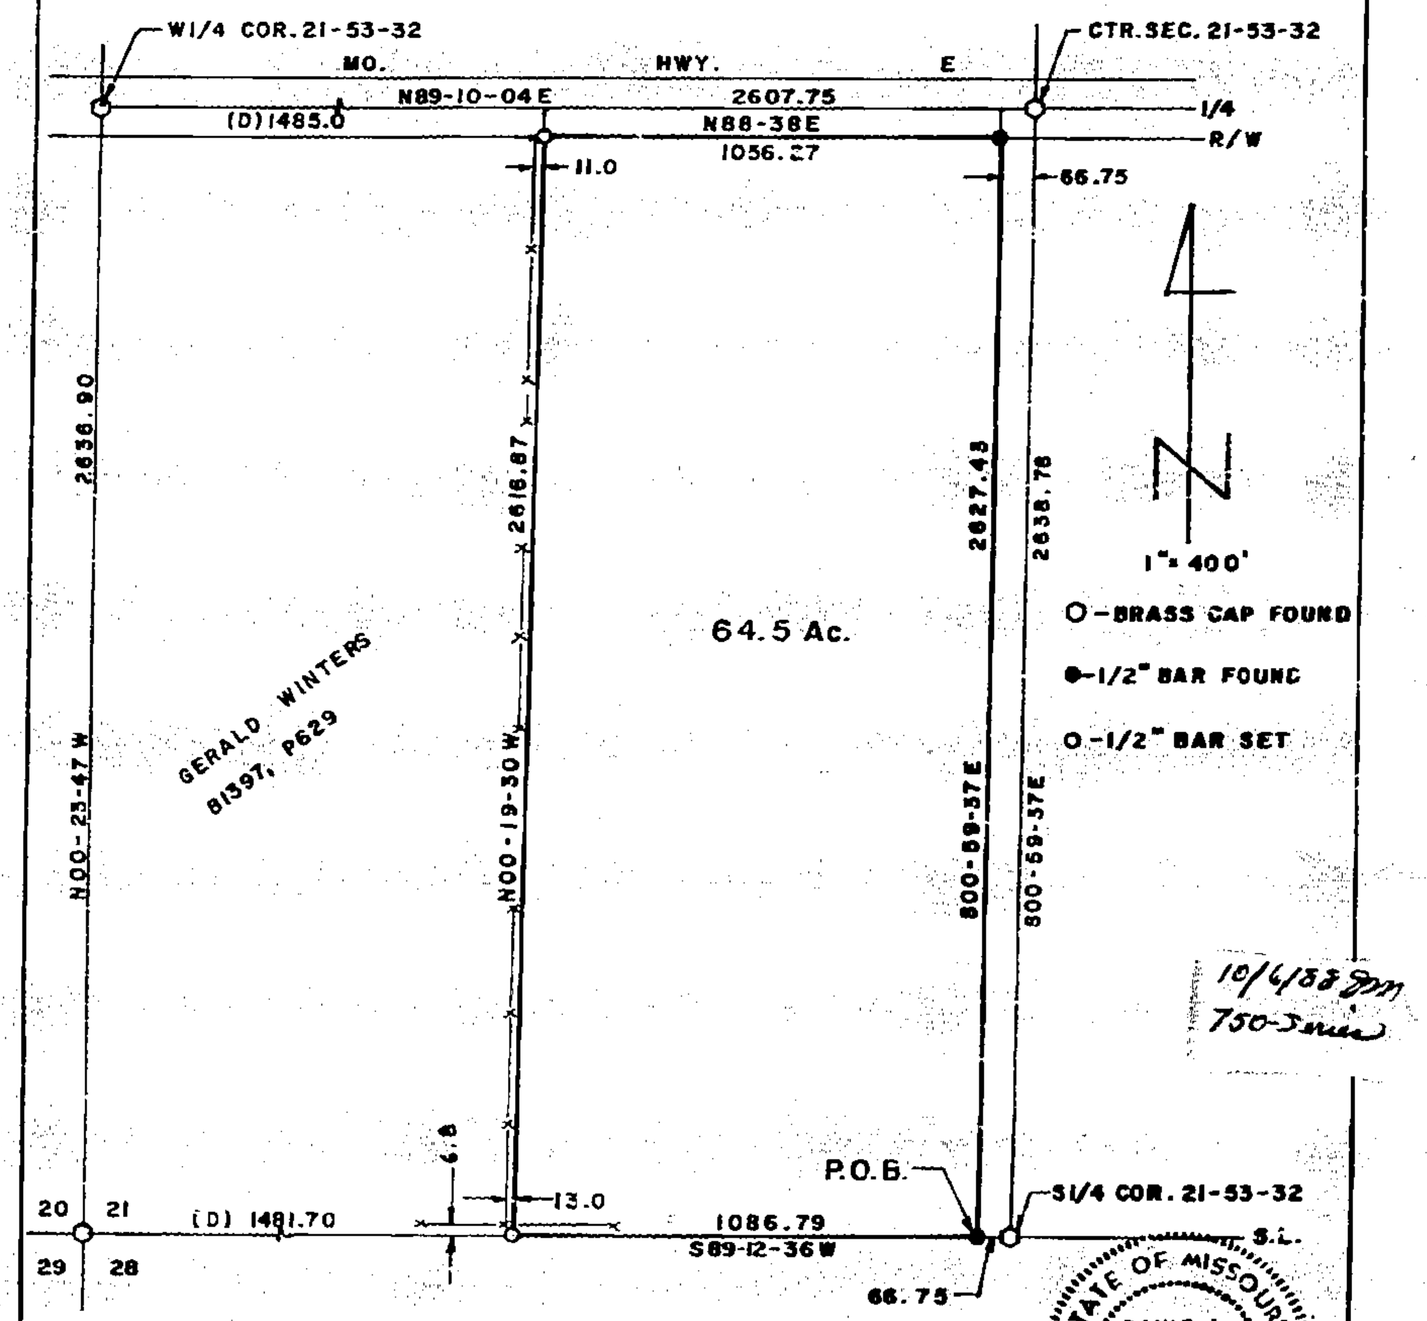

10/4/88 DM
750-Series

STATE OF MISSOURI
DAVID J. MONROE
NUMBER LS-1433
REGISTERED LAND SURVEYOR

Filed with Missouri Department of Natural Resources
September 29, 1988

SURVEYORS CERTIFICATION

I HEREBY CERTIFY THAT THIS PLAN, PLAT, MAP SURVEY OR REPORT WAS PREPARED BY ME OR UNDER MY DIRECT PERSONAL SUPERVISION AND THAT I AM A DULY REGISTERED LAND SURVEYOR UNDER THE LAWS OF THE STATE OF MISSOURI.

CLIENT: Louie Doyle
Kearney, Mo.

Signed: David J. Monroe
DAVID J. MONROE Mo. Reg. No. 1433

Date: 5-3 1988

PROJ. NO. 88-1738 F.B. 27-58

750-24982

http://www.ClayCoGov.com