Clay County, Missouri
Land Survey Document

M & M LAND SURVEYING SERVICE, INC.
RAY COUNTY COURTHOUSE
112 S. COLLEGE ST.
P.O. BOX 83, RICHMOND, MO 64085
OFFICE 816/776-6343 HOME 816/398-4576

DESCRIPTION

That portion of the NE¼ of Section 34, T53N, R31W of the 5th P.M., Kearney, Clay County, Missouri described as follows: Beginning at a point on the North line of said NE¼ that is S89-52-00W, 147.0 feet from the NE corner of said Section 34; thence S89-52-00W, 68.0 feet along said North line; thence S00-07-32E, 296.0 feet parallel with the East line of said NE¼; thence N89-52-00E, 108.0 feet; thence N00-07-32W, 193.0 feet; thence S89-52-00W, 40.0 feet; thence N00-07-32W, 103.0 feet to the point of beginning. EXCEPT that part in Missouri Highway 92.

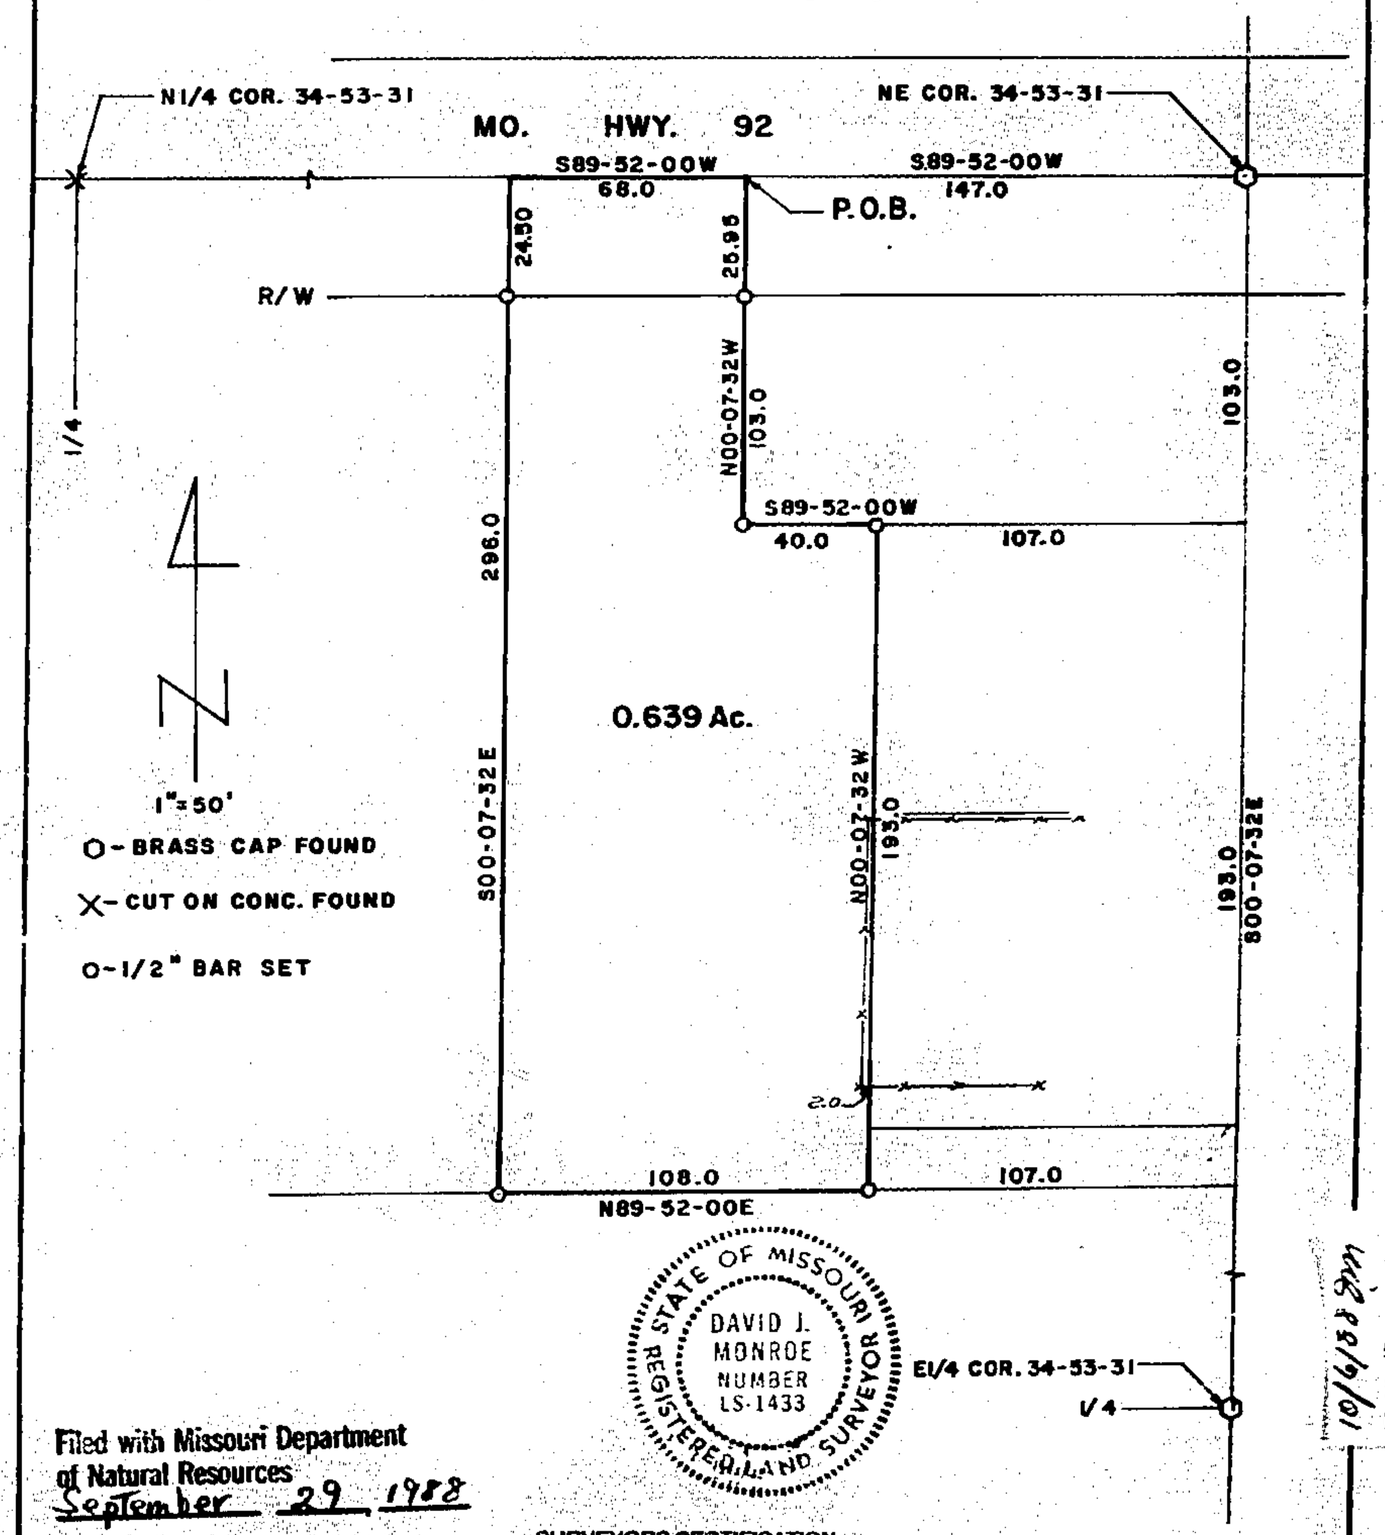

10/6/88 gm
750-Series

Filed with Missouri Department of Natural Resources
September 29 1988

SURVEYORS CERTIFICATION

I HEREBY CERTIFY THAT THIS PLAN, PLAT, MAP SURVEY OR REPORT WAS PREPARED BY ME OR UNDER MY DIRECT PERSONAL SUPERVISION AND THAT I AM A DULY REGISTERED LAND SURVEYOR UNDER THE LAWS OF THE STATE OF MISSOURI.

CLIENT: OREN MATHEWS
KEARNEY, MO.

Signed: David J. Monroe — DAVID J. MONROE, Mo. Reg. No. 1433
Date: 8-30 1988

PROJ. NO. 88-1871 F.B. 88-75

750-24990

http://www.ClayCoGov.com