Clay County, Missouri
Land Survey Document

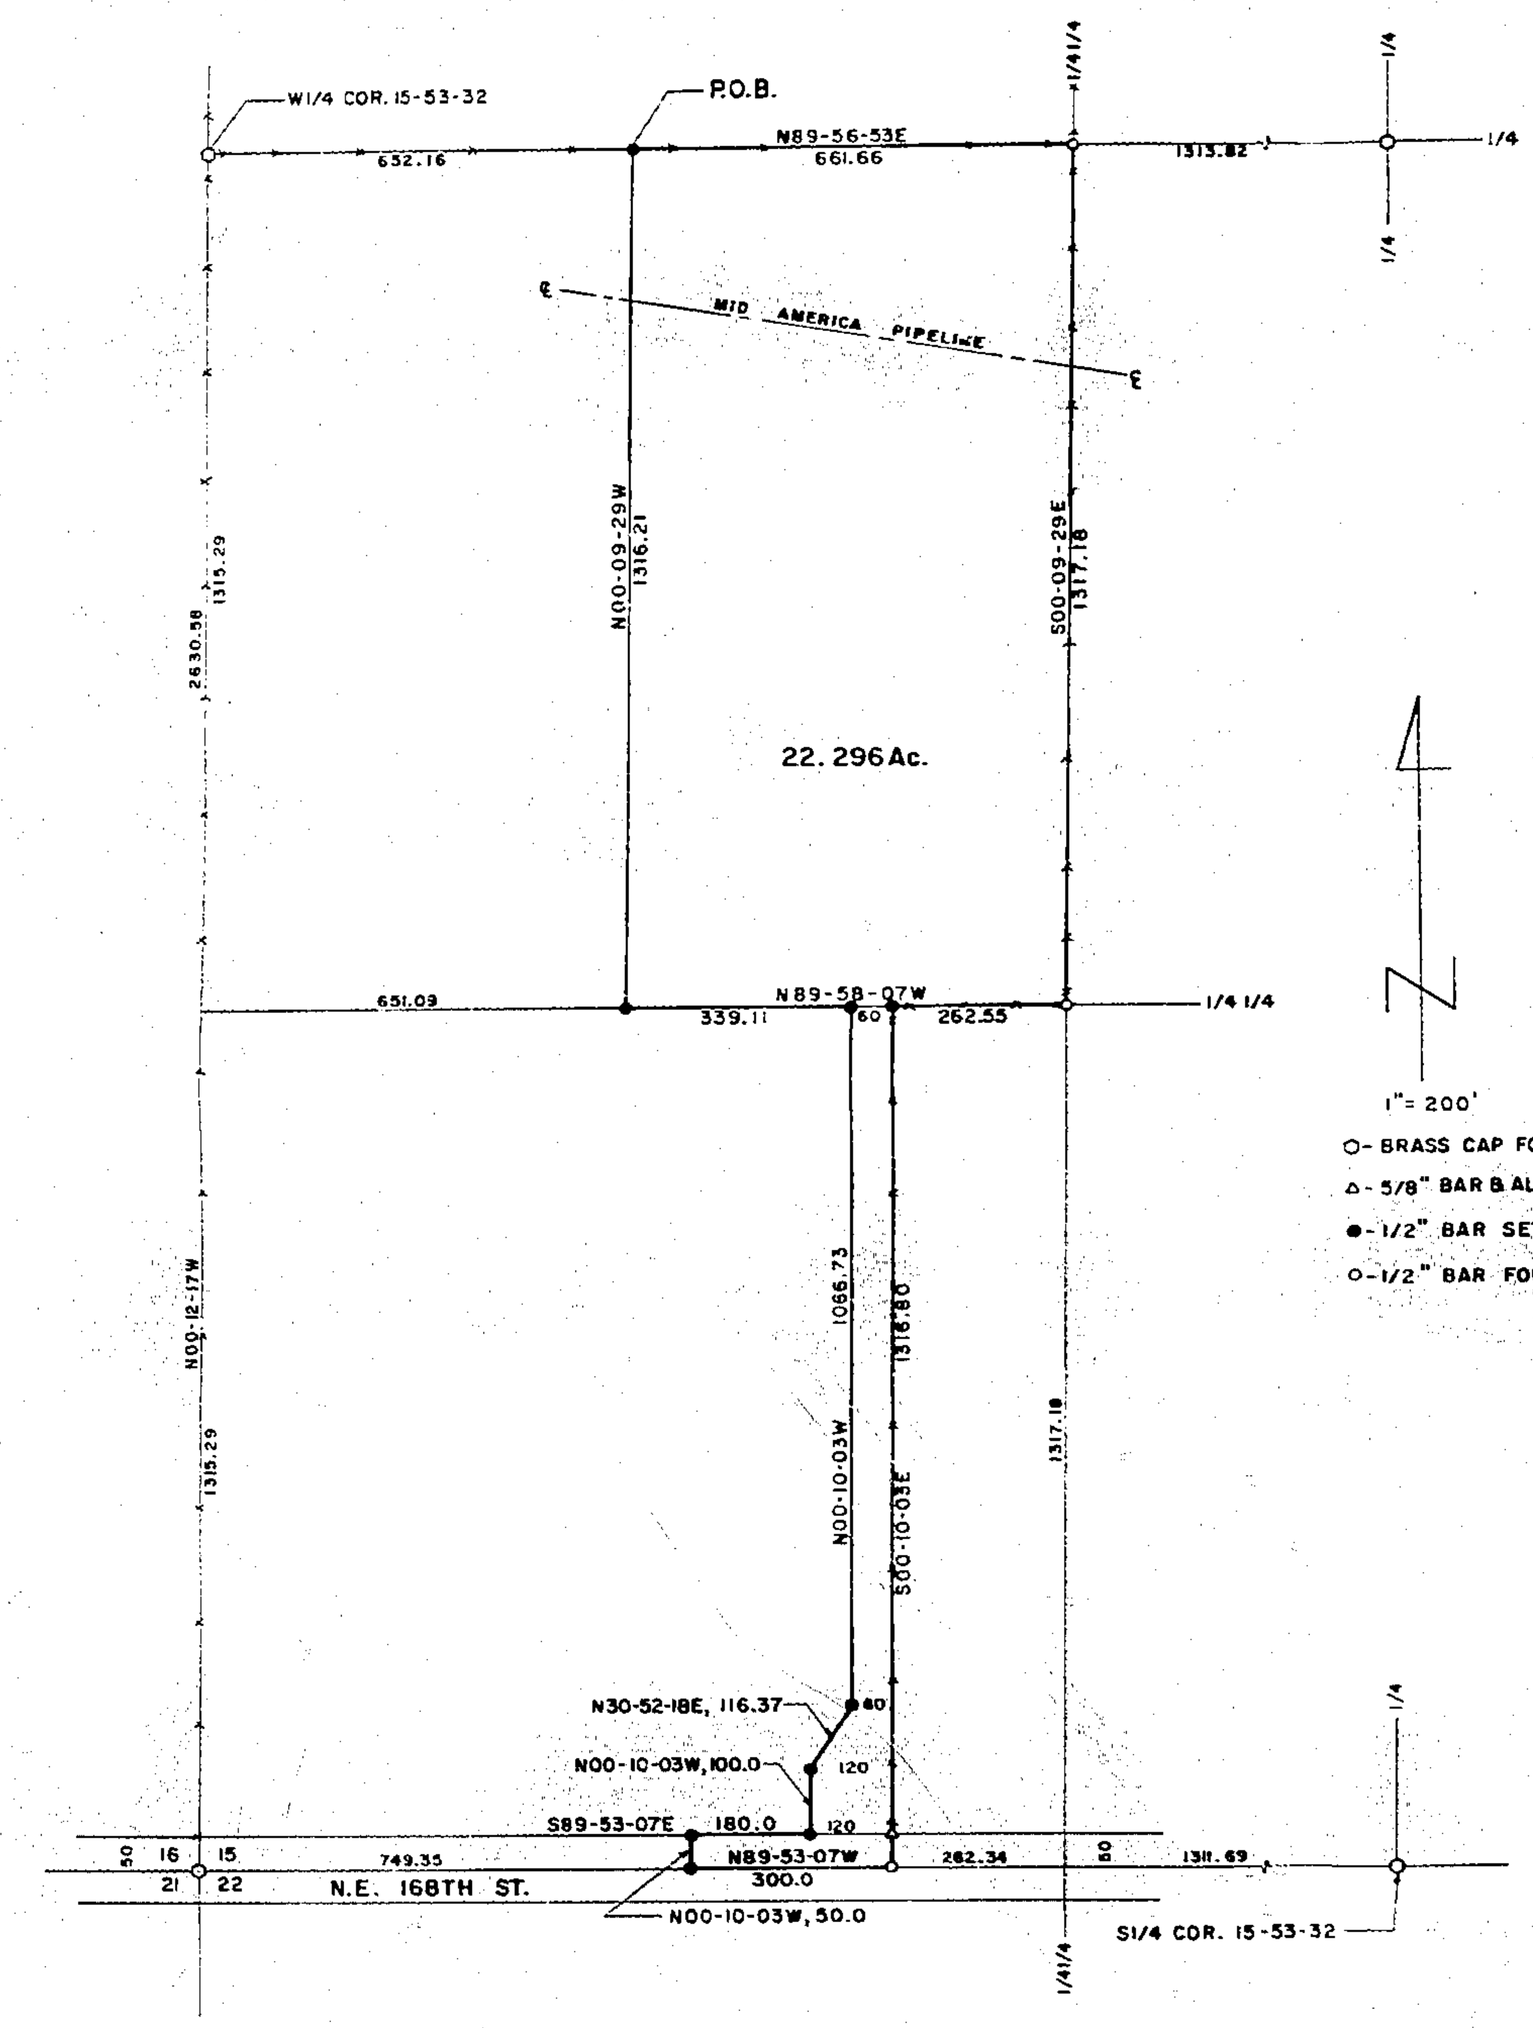

1"= 200'

O- BRASS CAP FOUND

Δ- 5/8" BAR & AL CAP FOUND

●- 1/2" BAR SET

O- 1/2" BAR FOUND

DESCRIPTION

Those portions of the NW¼ of the SW¼ and of the SW¼ of the SW¼, all in Section 15, T53N, R32W of the 5th P.M., Clay County, Missouri described as a whole as follows: Beginning at a point on the North line of said NW¼SW¼ that is N89-56-53E, 652.16 feet from the W¼ corner of said Section 15; thence N89-56-53E, 661.66 feet to the NE corner of said NW¼SW¼; thence S00-09-29E, 1317.18 feet to the SE corner of said NW¼SW¼; thence N89-58-07W, 262.55 feet along the South line of said NW¼SW¼; thence S00-10-03E, 1316.80 feet along the West line of the East 8.0 acres of said SW¼SW¼ to the South line thereof; thence N89-53-07W, 300.0 feet along the South line of said SW¼SW¼; thence N00-10-03W, 50.0 feet; thence S89-53-07E, 180.0 feet; thence N00-10-03W, 100.0 feet; thence N30-52-18E, 116.37 feet; thence N00-10-03W, 1066.73 feet to the South line of said NW¼SW¼; thence N89-58-07W, 339.11 feet along said South line; thence N00-09-29W, 1316.21 feet to the point of beginning. Said portions contain 22.296 acres.

10/6/88 DM
750-Jones

STATE OF MISSOURI
DAVID J. MONROE
NUMBER LS-1433
REGISTERED LAND SURVEYOR

SURVEYOR'S CERTIFICATION

I hereby certify that this plan, plat, map, survey or report was prepared by me or under my direct personal supervision and that I am a duly registered Land Surveyor under the laws of the State of MISSOURI.

Date: 8-26-1988 Signed: David J. Monroe
David J. Monroe MO. REG. NO. 1433

M & M LAND SURVEYING SERVICE, INC.
RAY COUNTY COURTHOUSE
P.O. BOX 83, RICHMOND, MO 64085
OFFICE 816/776-6343 · HOME 816/398-4576

SURVEY FOR: DAVID THORMAN
SMITHVILLE, MO.

8-26-1988	88-72	1"=200'	DM	38-1870

750-25027

http://www.ClayCoGov.com