Clay County, Missouri
Land Survey Document
http://www.ClayCoGov.com

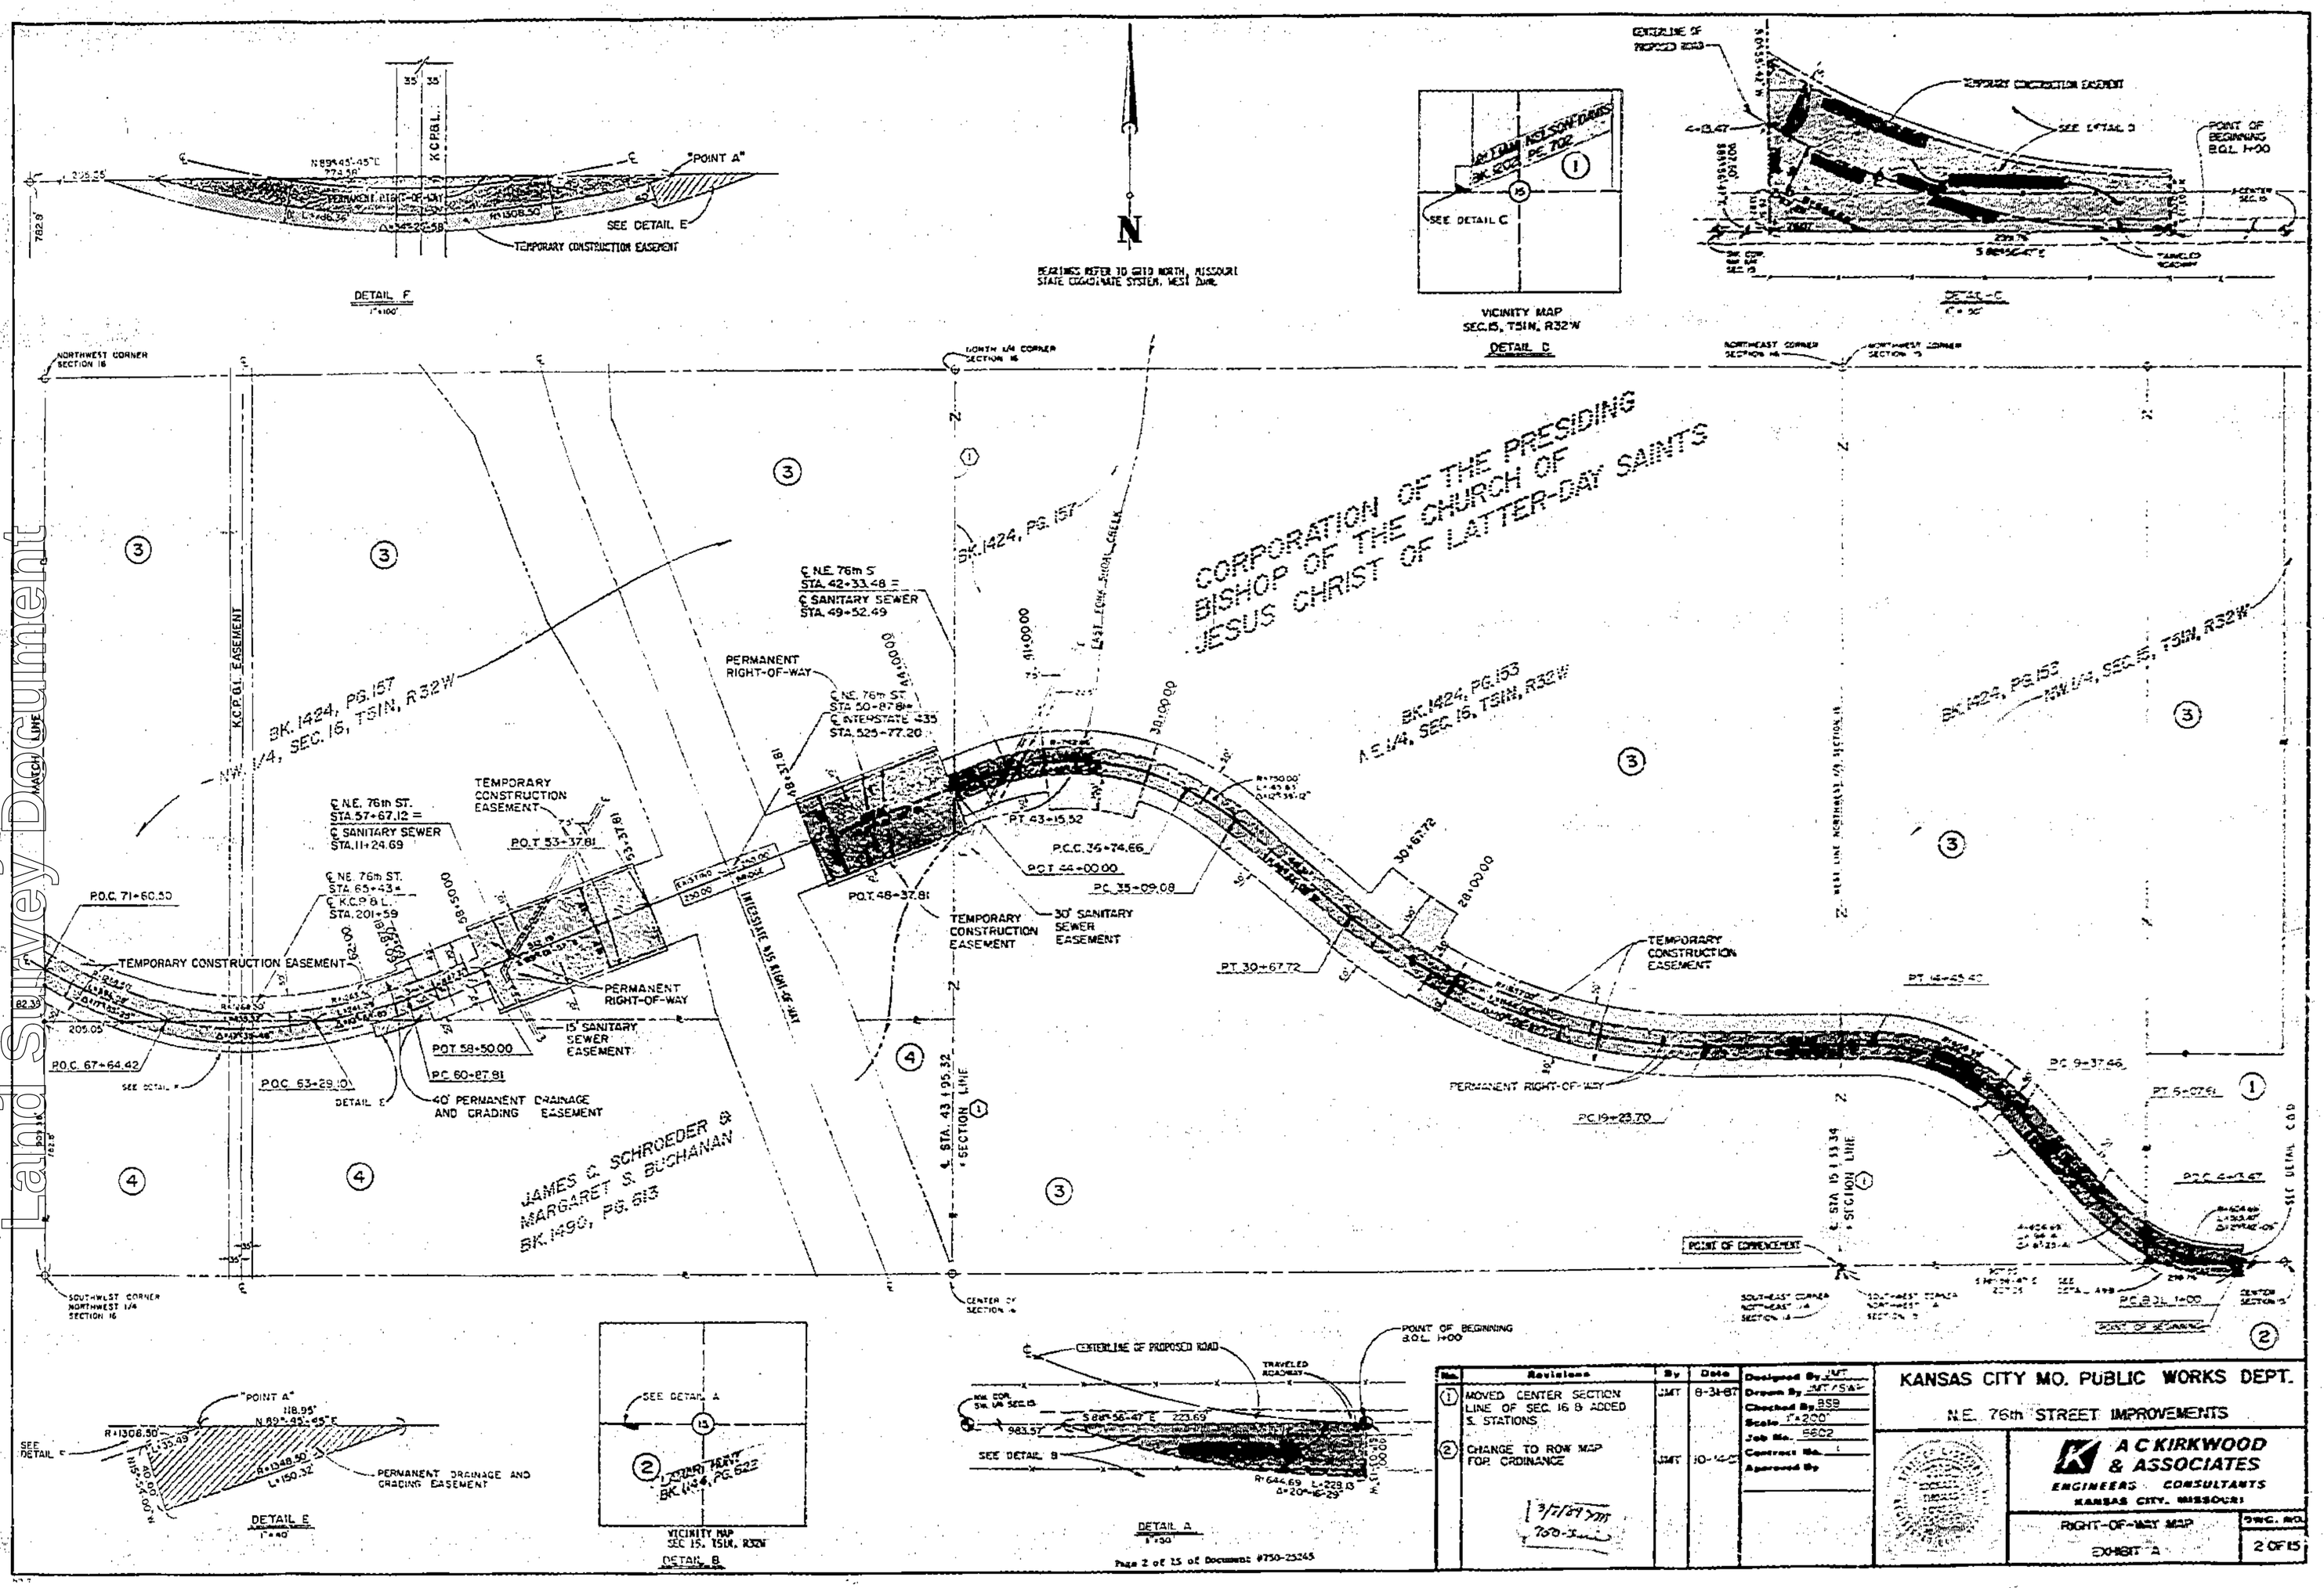

No.	Revisions	By	Date
1	MOVED CENTER SECTION LINE OF SEC. 16 & ADDED S. STATIONS	JMT	8-31-87
2	CHANGE TO ROW MAP FOR ORDINANCE	JMT	10-14-87

Designed By JMT
Drawn By JMT/SAC
Checked By BSB
Scale 1"=200'
Job No. 5602
Contract No.
Approved By

KANSAS CITY MO. PUBLIC WORKS DEPT.

N.E. 76th STREET IMPROVEMENTS

A C KIRKWOOD & ASSOCIATES
ENGINEERS CONSULTANTS
KANSAS CITY, MISSOURI

RIGHT-OF-WAY MAP
EXHIBIT "A"

DWG. NO. 2 OF 15