Clay County, Missouri
Land Survey Document

GENE BUZZARD & ASSOCIATES, INC.
COMMUNITY PLANNERS — ENGINEERS — REGISTERED LAND SURVEYORS
802 NORTH 23RD STREET PHONE (816) 364-3551 ST. JOSEPH, MO. 64506

PLAT OF SURVEY

CERTIFICATION: This is to certify that this survey was executed in accordance with the current Minimum Standards for Property Boundary Surveys of the Missouri Department of Natural Resources, Division of Geology and Land Survey.
We have this day made a survey of the herein described property and the results of said survey are as shown on this plat.

LEGAL DESCRIPTION: A Tract of Land in the East One-Half of the Northeast Quarter of Section Eleven (11), Township Fifty-three (53) North, Range Thirty-three (33) West, Smithville, Clay County, Missouri.
SEE ATTACHED LEGAL DESCRIPTION:

By: R. Gene Buzzard
R. Gene Buzzard MO. N.L.S. #1463
April 22, 1991 File No. 491-201PSMF-R
j.e.
*Revised: May 6, 1991(Added Section Ties)

Filed with Missouri Department of Natural Resources
June 6, 1991

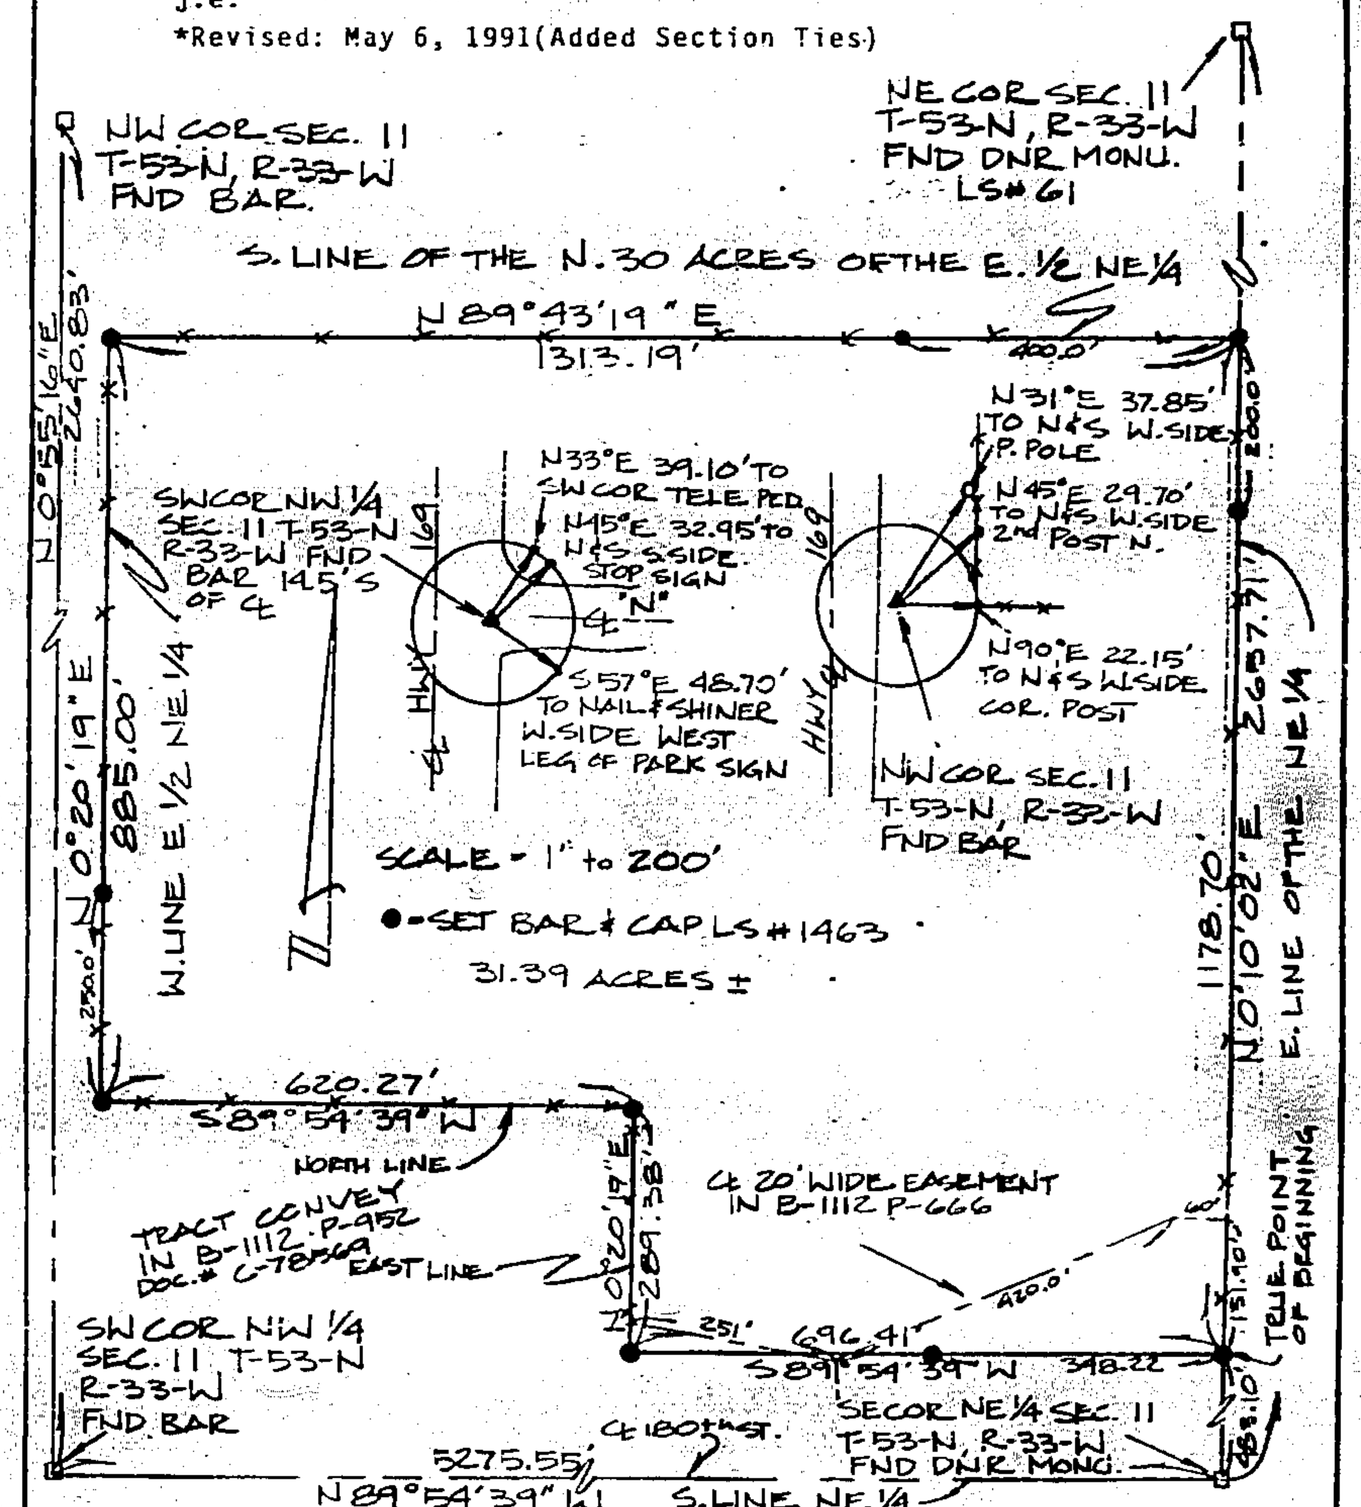

E½ of NE¼ S11, T 53N, R 33 W, SMITHVILLE, CLAY COUNTY, MO.

7/26/91 gm
750-Series

prepared for GARY E. BEGGS

FILE NO 491-201PSMF-R
BOOK 191 PAGE 23,24,25

Page 1 of 2 Document No. 750-25970

http://www.ClayCoGov.com