Clay County, Missouri
Land Survey Document

ARCHER ENGINEERING, P.A.
219 WEST WALNUT ST.
BLYTHEVILLE, ARKANSAS
72315
501 763-4184
FAX 763-7351

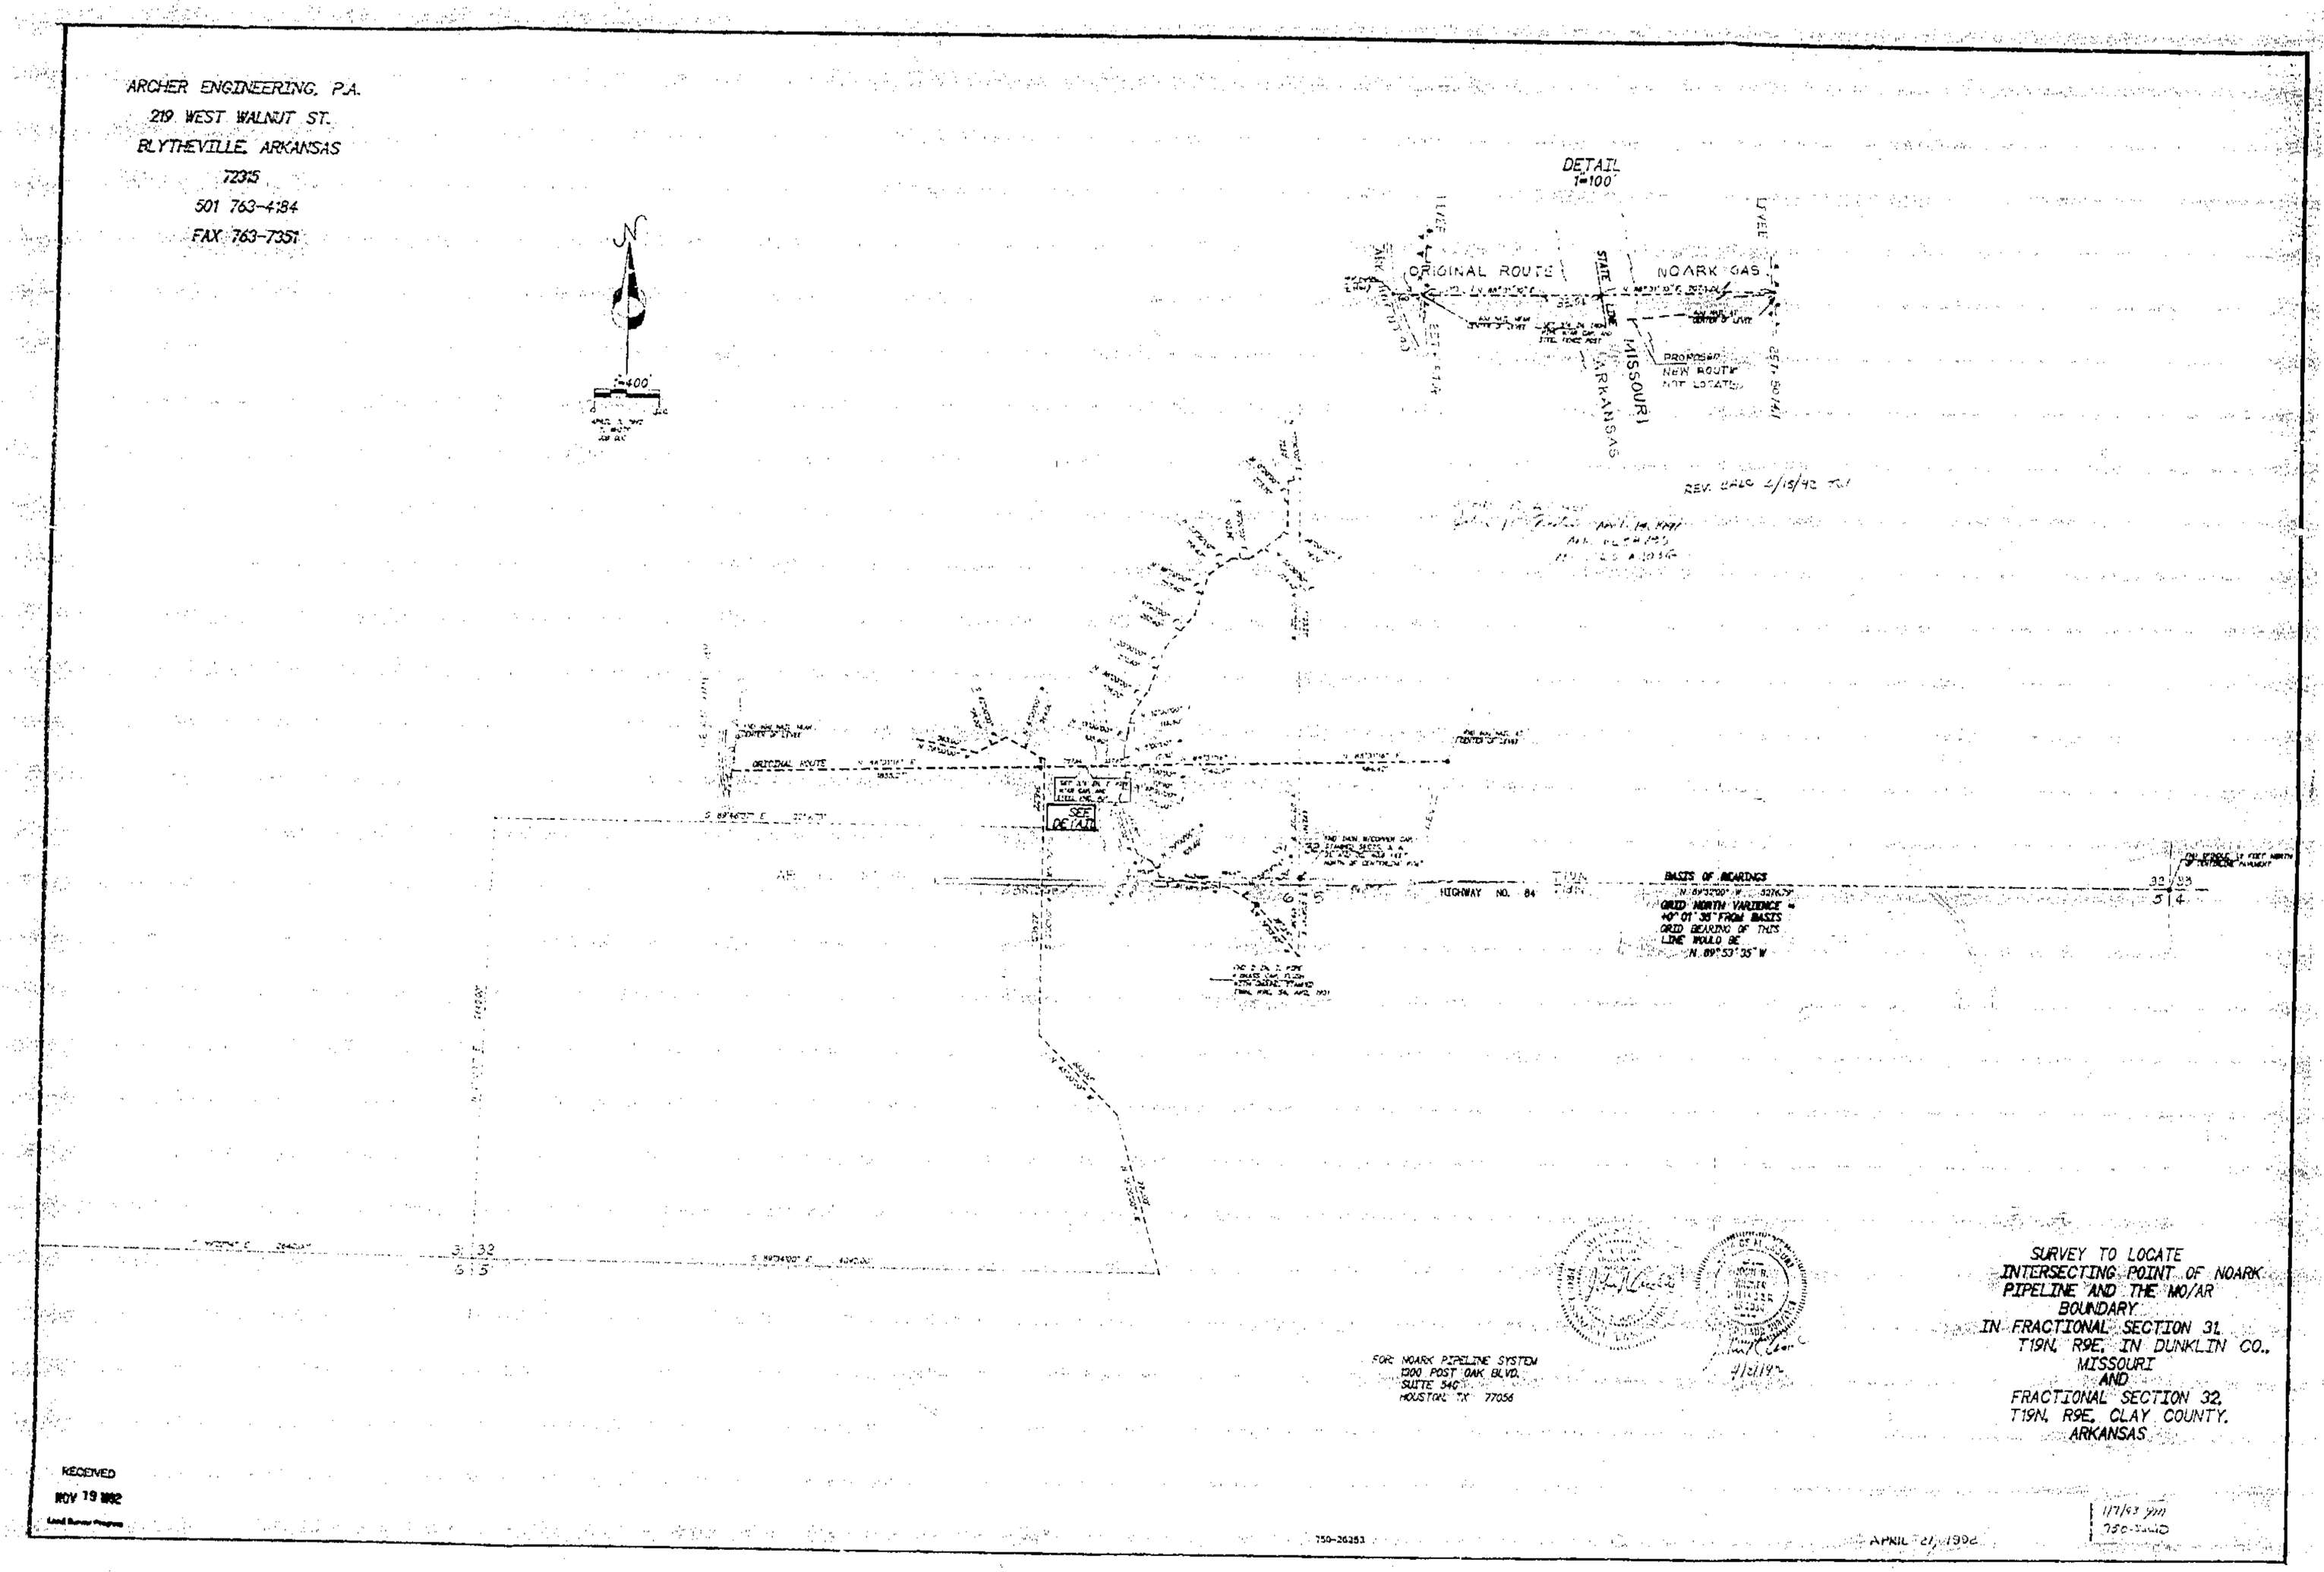

FOR NOARK PIPELINE SYSTEM
1300 POST OAK BLVD.
SUITE 540
HOUSTON, TX 77056

4/21/92

SURVEY TO LOCATE
INTERSECTING POINT OF NOARK
PIPELINE AND THE MO/AR
BOUNDARY
IN FRACTIONAL SECTION 31,
T19N, R9E, IN DUNKLIN CO.,
MISSOURI
AND
FRACTIONAL SECTION 32,
T19N, R9E, CLAY COUNTY,
ARKANSAS

http://www.ClayCoGov.com