Clay County, Missouri
Land Survey Document

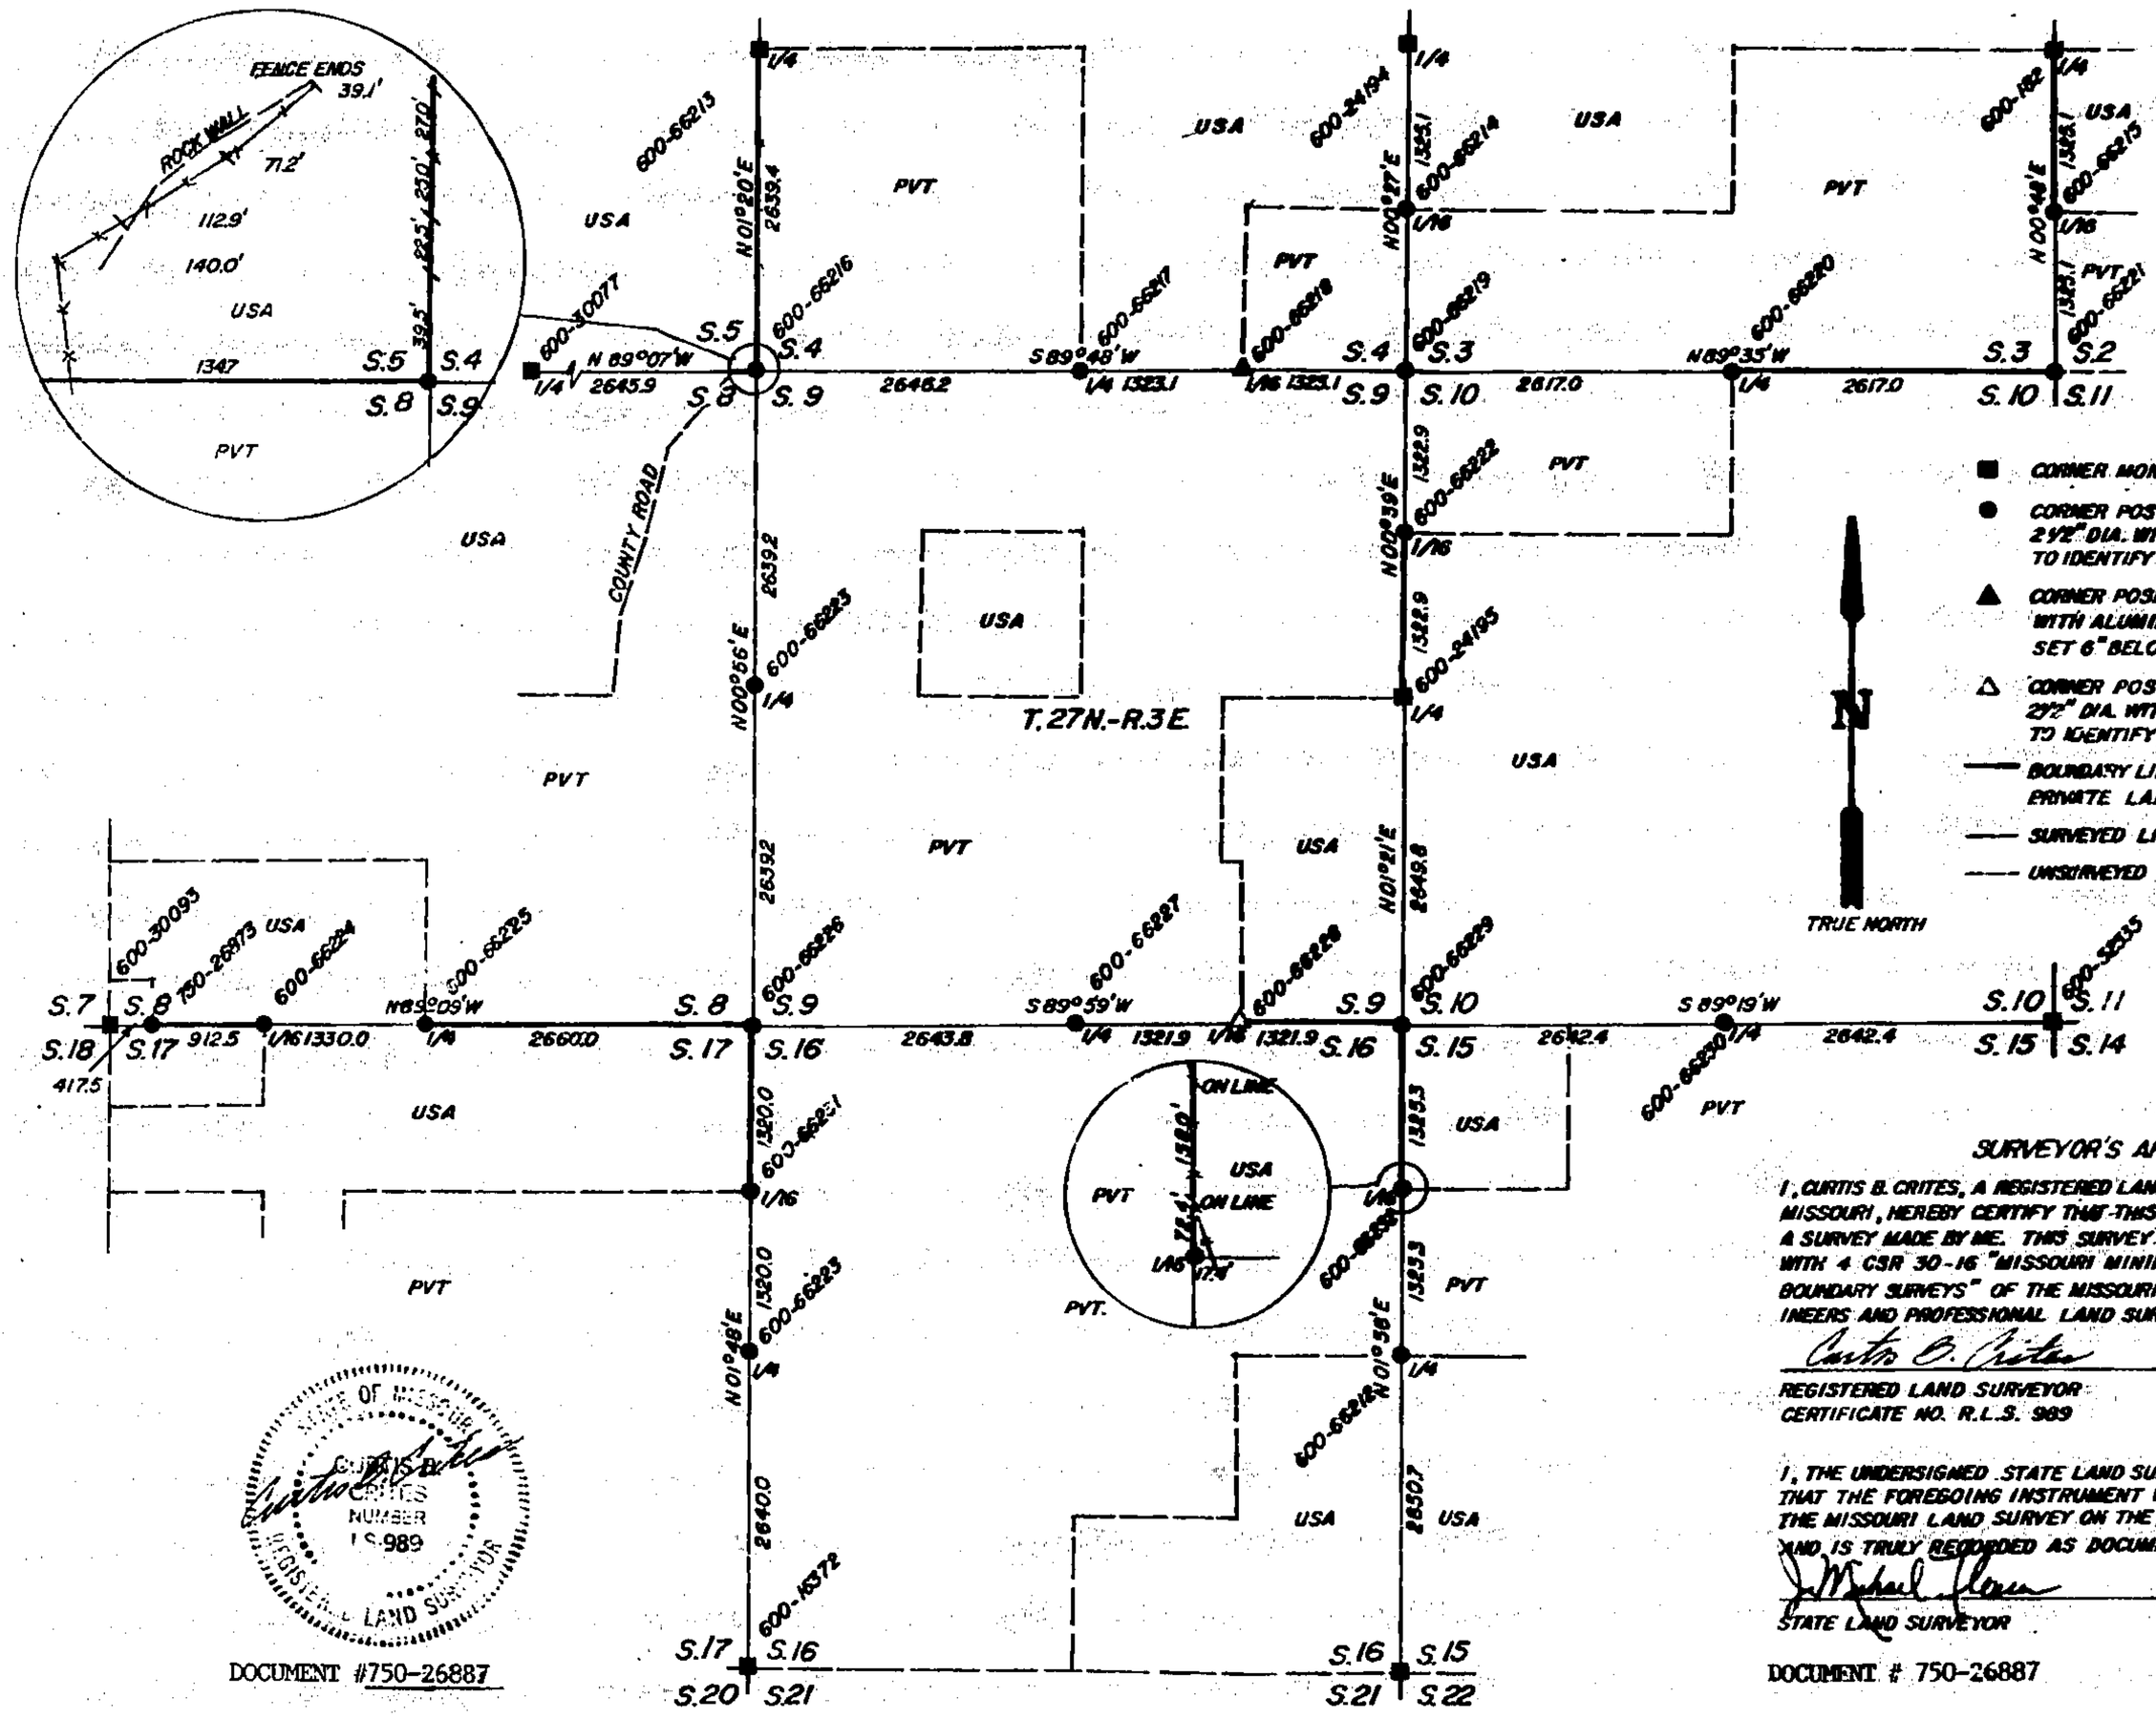

LEGEND

- ■ CORNER MONUMENT OF RECORD FOUND IN PLACE
- ● CORNER POSITION MARKED BY ALUMINUM PIPE 30" LONG 2 1/2" DIA. WITH SPLIT BASE AND ALUMINUM CAP STAMPED TO IDENTIFY CORNER.
- ▲ CORNER POSITION MARKED BY 5/8" DIA. REBAR 24" LONG, WITH ALUMINUM CAP STAMPED TO IDENTIFY CORNER SET 6" BELOW ROAD SURFACE.
- △ CORNER POSITION MARKED BY ALUMINUM PIPE 30" LONG, 2 1/2" DIA. WITH SPLIT BASE AND ALUMINUM CAP STAMPED TO IDENTIFY CORNER SET AT GROUND LEVEL.
- BOUNDARY LINE BETWEEN U.S. GOVERNMENT LAND AND PRIVATE LAND.
- SURVEYED LINE
- UNSURVEYED LINE

TRUE NORTH

SCALE IN FEET
1320 0 1320

SURVEYOR'S AFFIDAVIT

I, CURTIS B. CRITES, A REGISTERED LAND SURVEYOR IN THE STATE OF MISSOURI, HEREBY CERTIFY THAT THIS PLAT CORRECTLY REPRESENTS A SURVEY MADE BY ME. THIS SURVEY WAS EXECUTED IN ACCORDANCE WITH 4 CSR 30-16 "MISSOURI MINIMUM STANDARDS FOR PROPERTY BOUNDARY SURVEYS" OF THE MISSOURI BOARD FOR ARCHITECTS, ENGINEERS AND PROFESSIONAL LAND SURVEYORS.

Curtis B. Crites

REGISTERED LAND SURVEYOR
CERTIFICATE NO. R.L.S. 989

STATE OF MISSOURI
CURTIS B. CRITES
NUMBER
L.S. 989
REGISTERED LAND SURVEYOR

DOCUMENT #750-26887

I, THE UNDERSIGNED STATE LAND SURVEYOR, DO HEREBY CERTIFY THAT THE FOREGOING INSTRUMENT WAS FILED FOR RECORD WITH THE MISSOURI LAND SURVEY ON THE 21 DAY OF February, 2001 AND IS TRULY RECORDED AS DOCUMENT NO. 750-26887

J. Michael Flaum

STATE LAND SURVEYOR

DOCUMENT # 750-26887

750 Series
3/15/01 CP

http://www.ClayCoGov.com